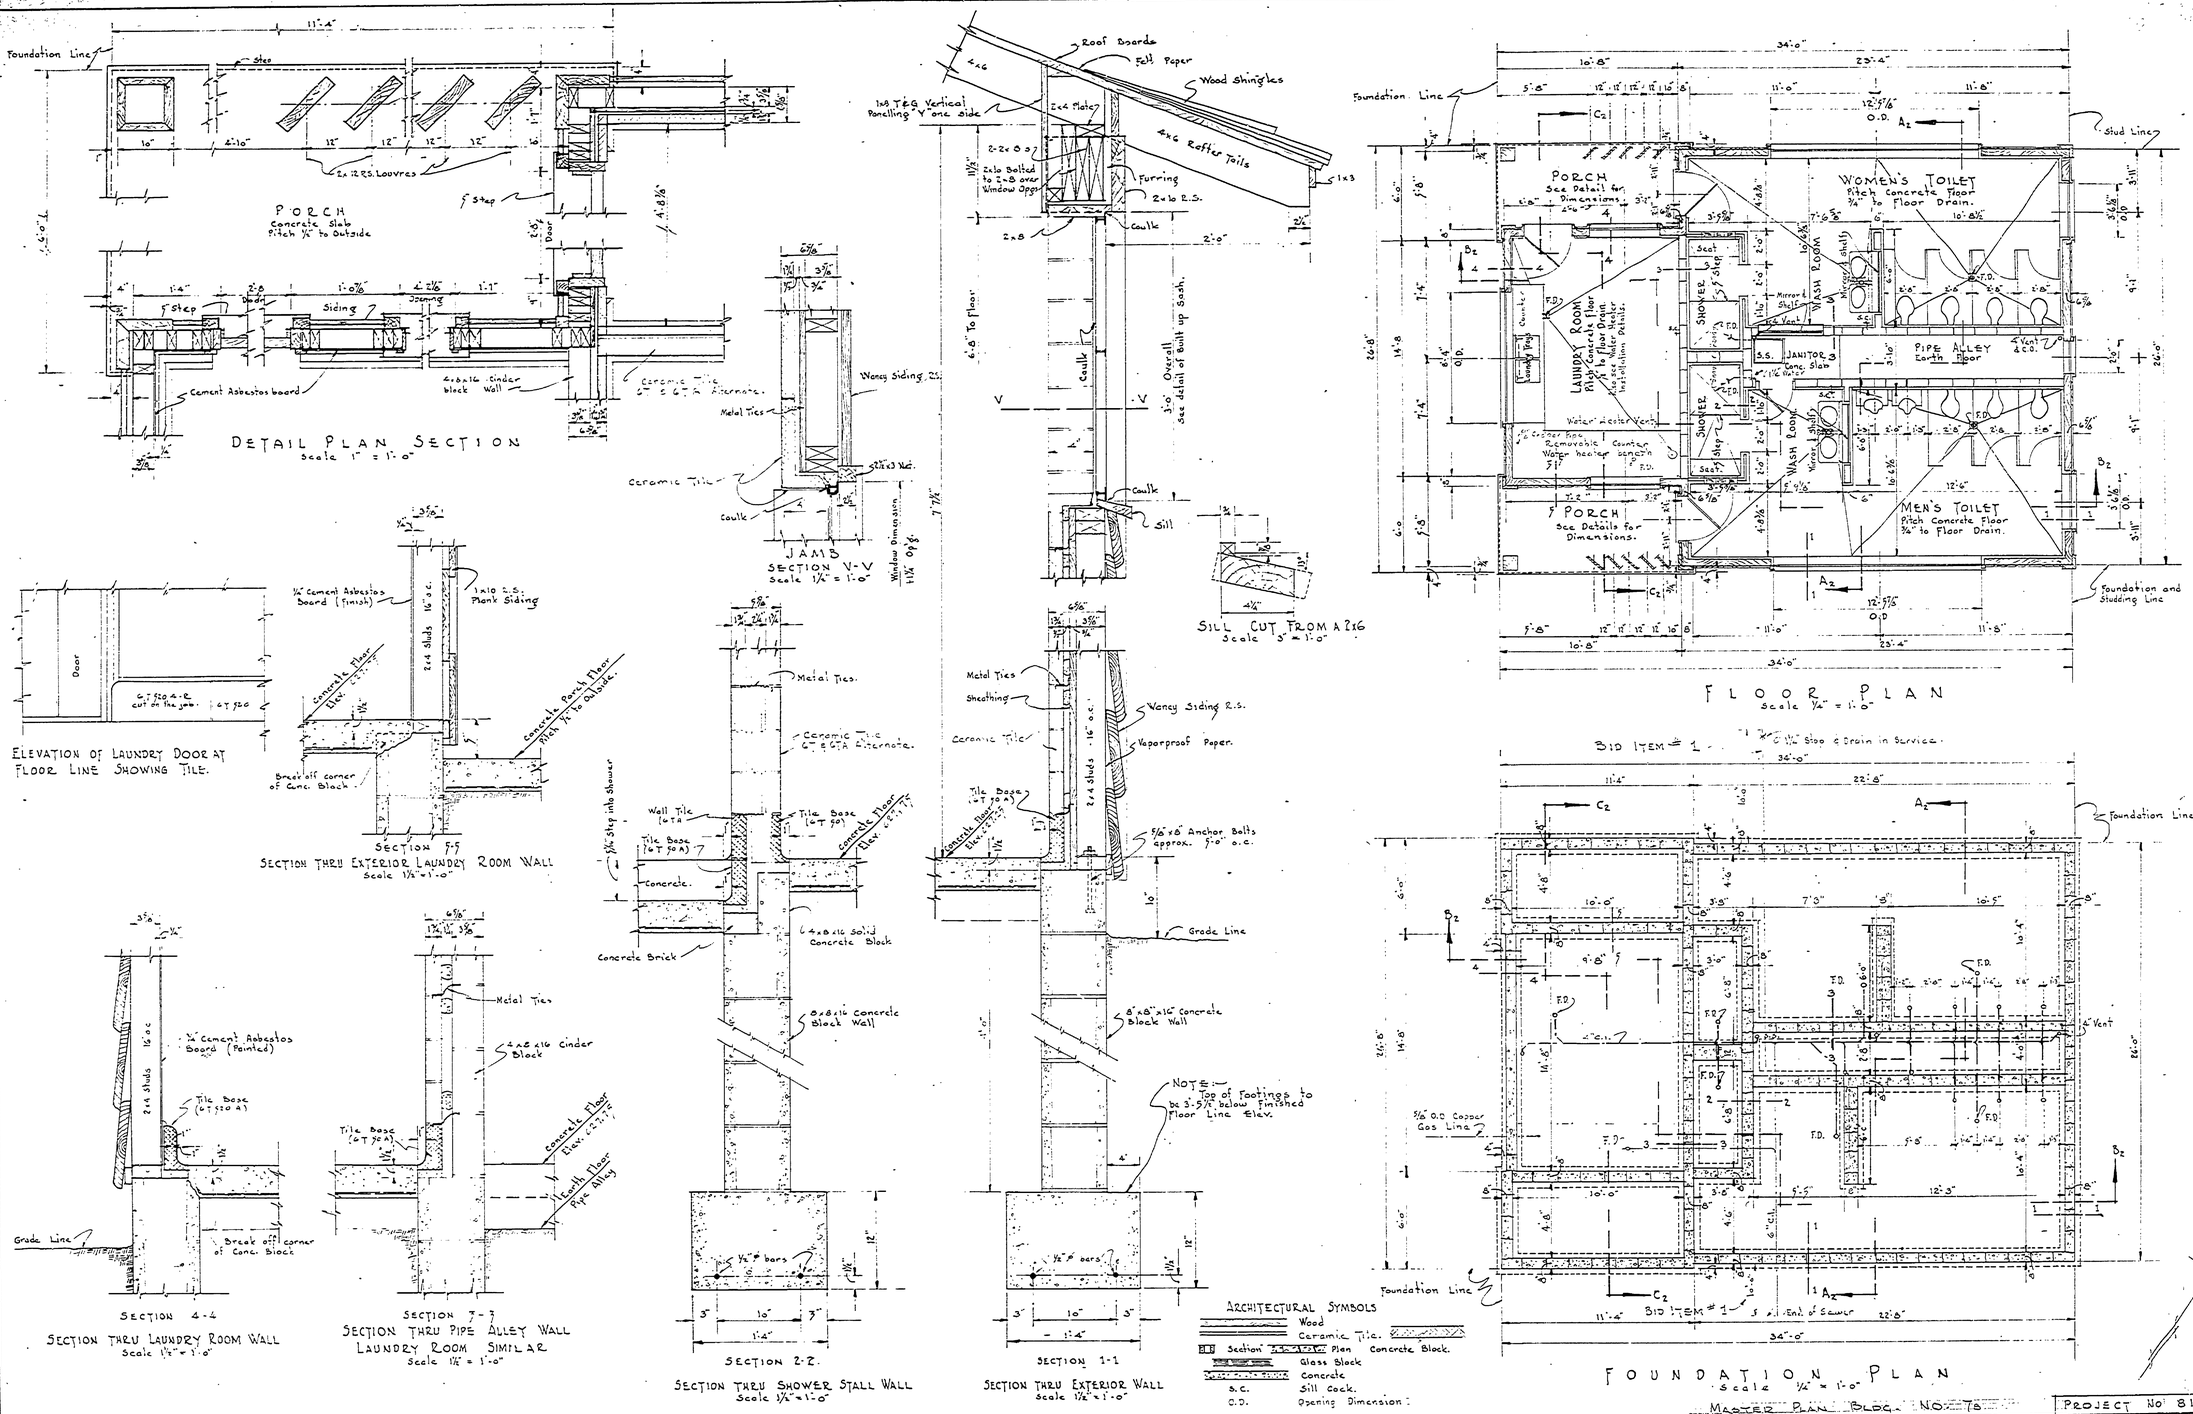

NO.	DATE	BY	REVISIONS
1	7-11-54	J.I.R. J.W.F.	Floor Drains added under Lavatories
2	8-2-54	W.A.A.	
3			
4			
5			
6			

Revised 8/1/54

		DATE	BY
REVIEWED BY SECTIONS	ARCHITECTURAL	J.I.R. 5-12-54	
	ENGINEERING	H.C.M. 12 May 54	
	LANDSCAPE	J.I.R. 3-12-54	

APPROVED BY [signature]
ASSISTANT CHIEF IN CHARGE OF DESIGN
DATE: 7-15-54

DRAWN BY J.W.F.
TRACED BY J.W.F.
CHECKED BY [signature]
DATE 3-12-54

MICHIGAN
DEPARTMENT OF CONSERVATION
PARKS AND RECREATION DIVISION

INDIAN LAKE STATE PARK
TOILET, LAUNDRY AND SHOWER BUILDING.
CAMP GROUND BLDG. No. 75

SHEET NO. 1 OF 7

PROJECT No. 81-223-1C

PLAN NO. A-103

MASTER PLAN BLDG. NO. 75