COMMERCIAL BLUEPRINT SERVICE 313-961-

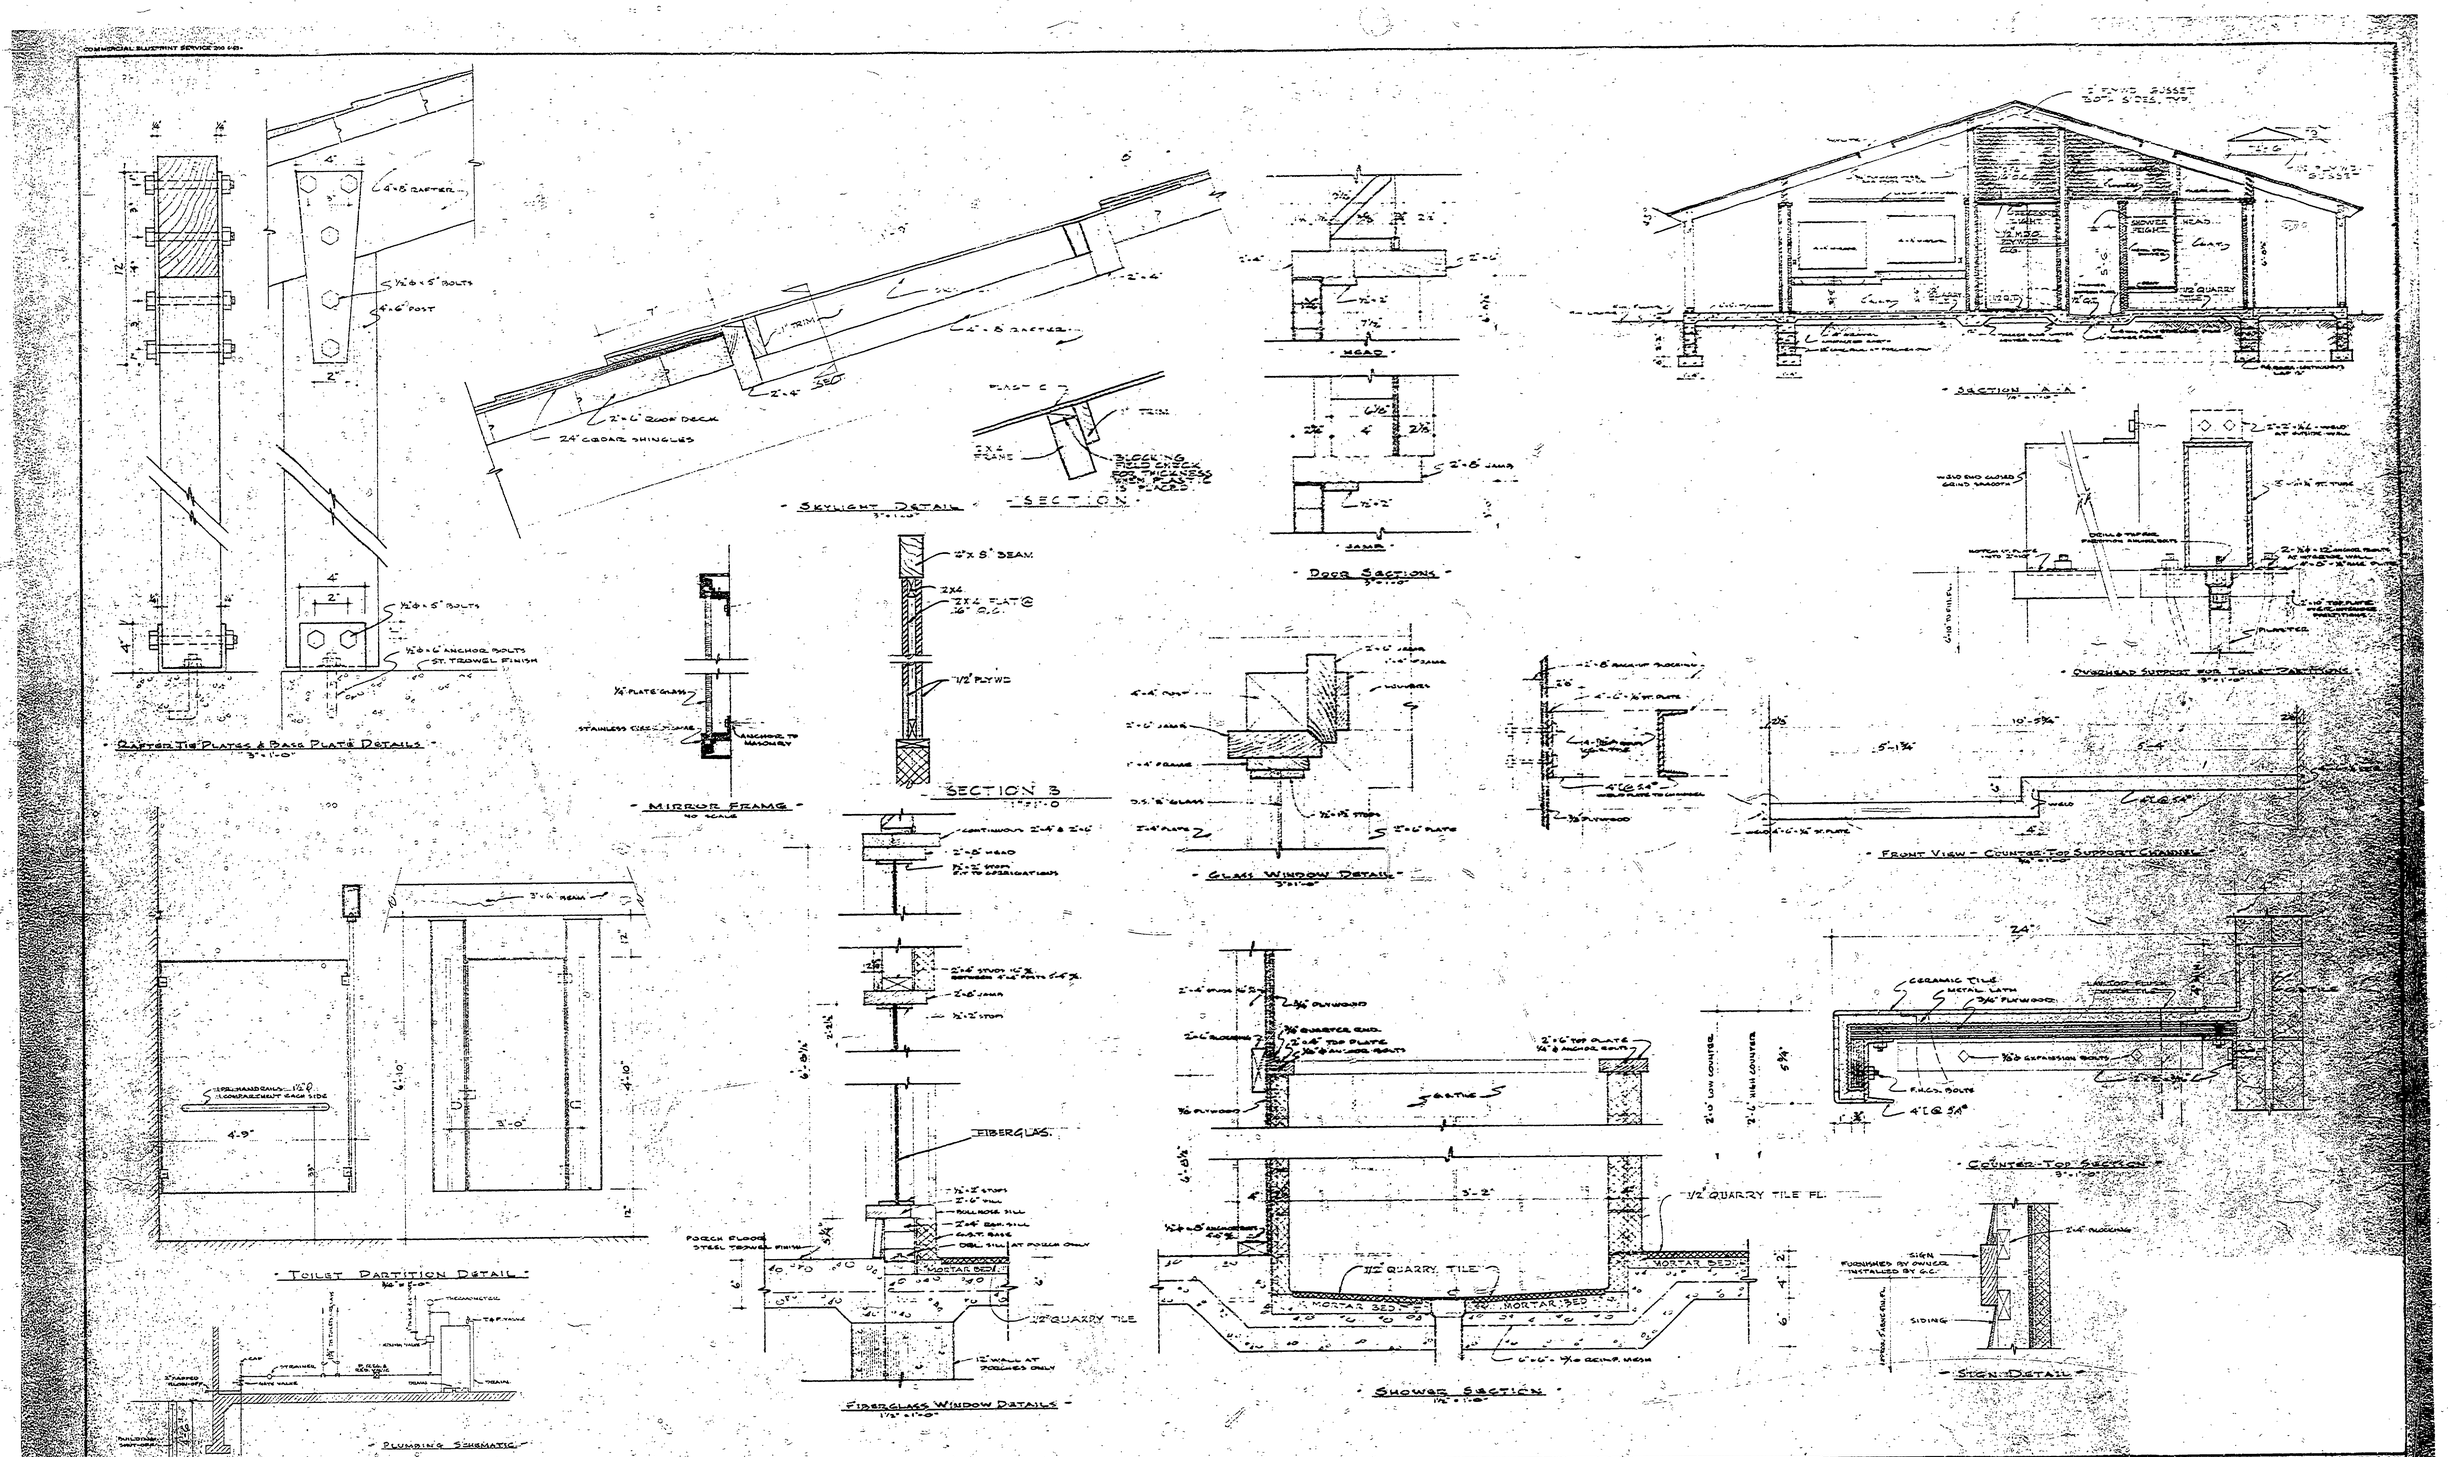

SURVEYED BY		DRAWN BY		NO.	DATE	BY	REVISIONS	NO.	DATE	BY	REVISIONS
DESIGNED BY		CHECKED BY		1.				3.			
	DATE		DATE	2.				4.			

MICHIGAN
DEPARTMENT OF CONSERVATION

INDIAN LAKE STATE PARK -
CAMPGROUND TOILET BUILDING

SHEET NO. 3 OF 4
FOR PROJECT NO. 25-1291

SHEET 3 OF 4 REFERENCE A-1104