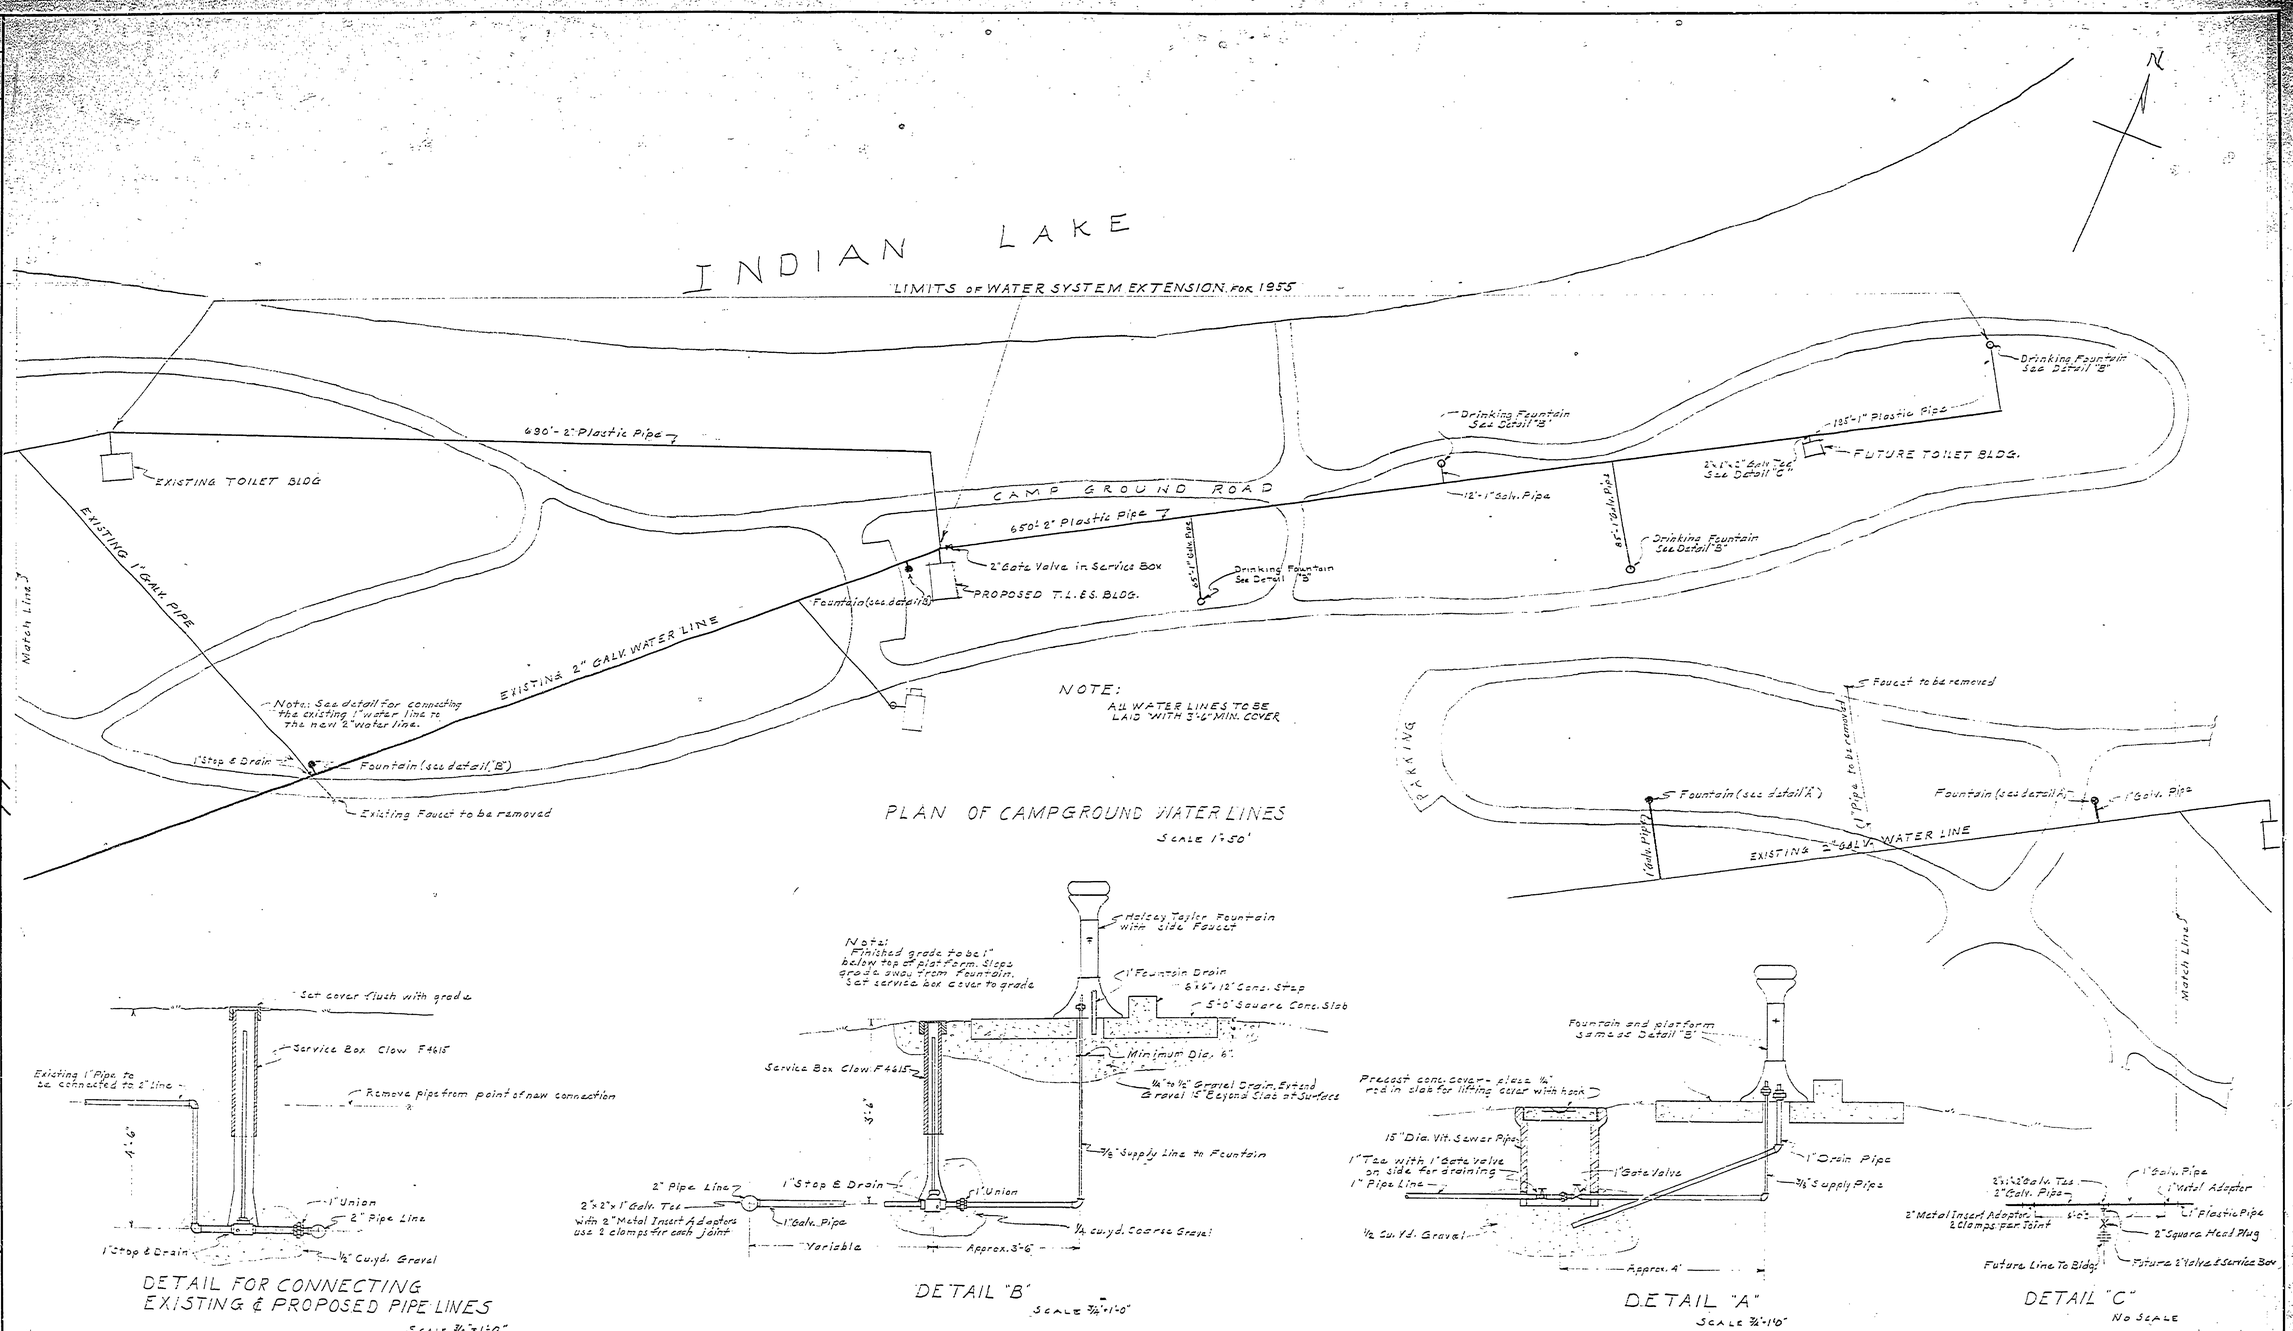

PLAN OF CAMPGROUND WATER LINES
SCALE 1"=50'

DETAIL FOR CONNECTING EXISTING & PROPOSED PIPE LINES
SCALE 3/4"=1'-0"

DETAIL "B"
SCALE 3/4"=1'-0"

DETAIL "A"
SCALE 3/4"=1'-0"

DETAIL "C"
NO SCALE

REVISIONS			
NO.	DATE	BY	
1	2-1-55	E.J.P.	Extend Water Line & Revise Fountains
2			
3			
4			
5			
6			

APPROVED		DATE	
ASSISTANT CHIEF IN-CHARGE OF-DESIGN		2-28-52	
DATE		2-28-52	

REVIEWED BY SECTIONS		DATE
ARCHITECTURAL	J.T.R.	1-28-52
ENGINEERING	H.C.M.	2/28/52
LANDSCAPE		2-28-52

DRAWN BY	E.J.P.
TRACED BY	
CHECKED BY	
DATE	2-12-52

MICHIGAN
DEPARTMENT OF CONSERVATION
PARKS AND RECREATION DIVISION

INDIAN LAKE STATE PARK
CAMP GROUND WATER SYSTEM

SHEET NO. 2 OF 2

PLAN NO. E-106