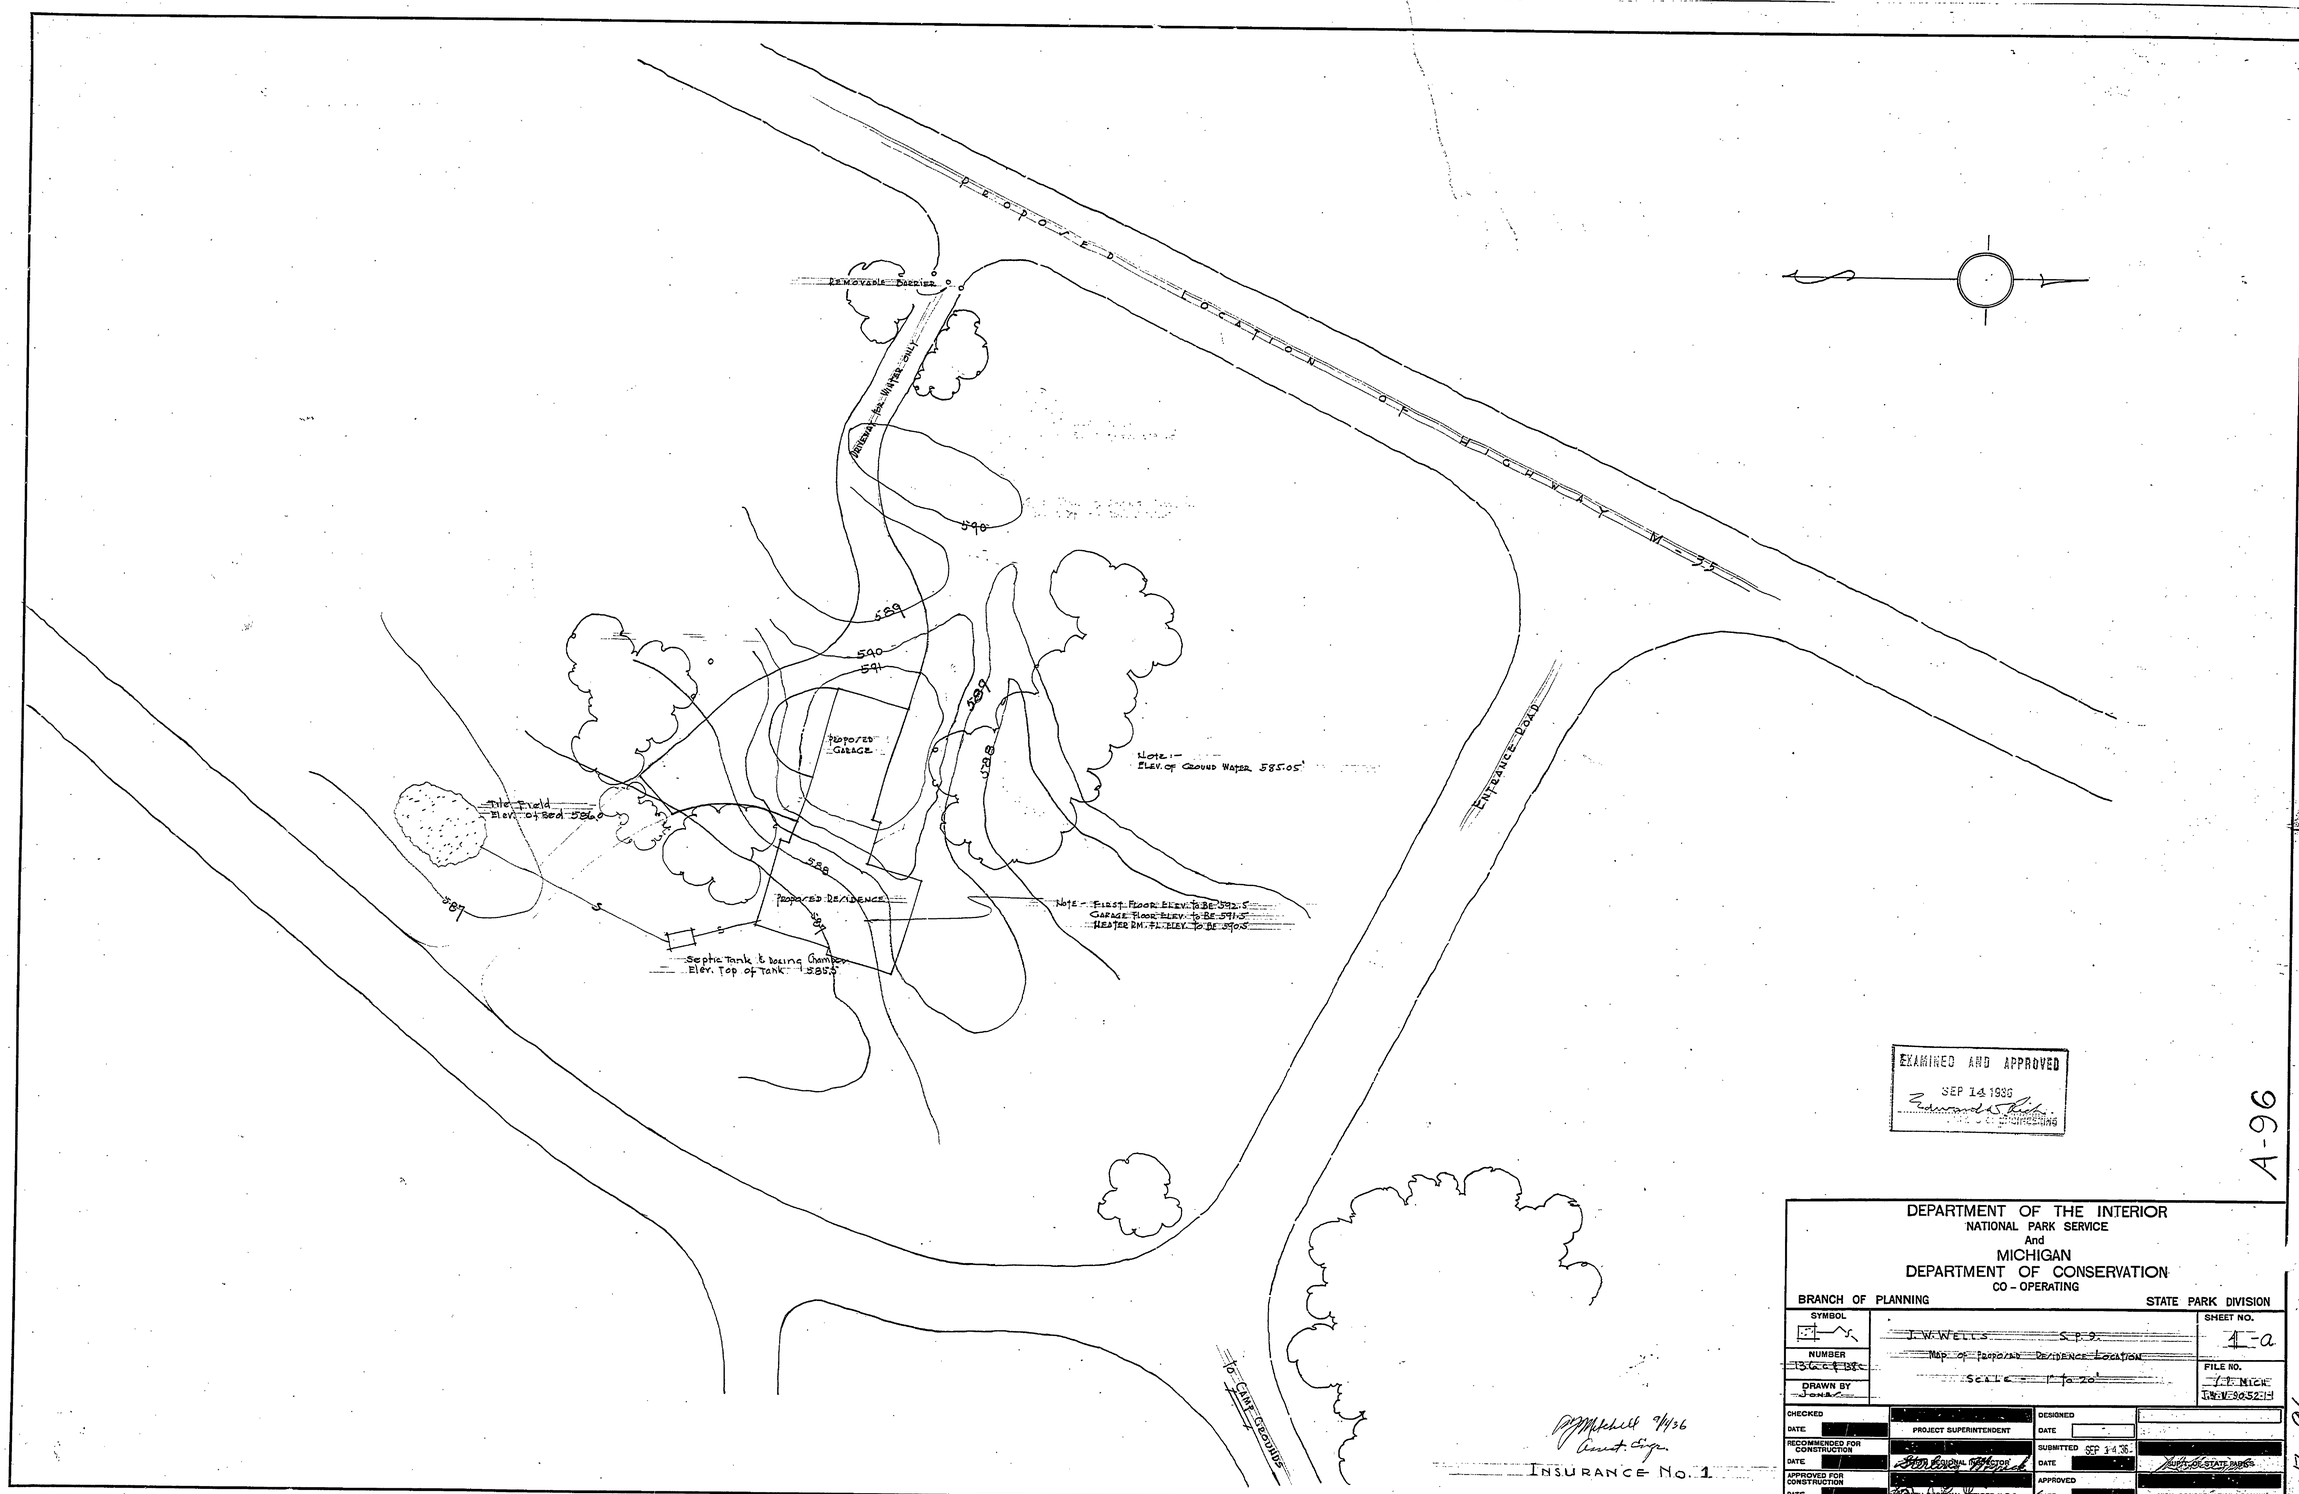

EXAMINED AND APPROVED
SEP 14 1936
Edmund S. Rich
CHIEF ENGINEER

A-96

SEP 16 1936

DEPARTMENT OF THE INTERIOR
NATIONAL PARK SERVICE
And
MICHIGAN
DEPARTMENT OF CONSERVATION
CO - OPERATING

BRANCH OF PLANNING — STATE PARK DIVISION

SYMBOL	J.W. WELLS S.P.P.	SHEET NO. 1-a
NUMBER 36-6-38	MAP OF PROPOSED RESIDENCE LOCATION	FILE NO. 7-1 MICH
DRAWN BY Jones	SCALE 1" to 20'	NEV 30-521-H

CHECKED	PROJECT SUPERINTENDENT	DESIGNED	
DATE		DATE	
RECOMMENDED FOR CONSTRUCTION	REGIONAL DIRECTOR	SUBMITTED SEP 14 36	CHIEF, DIV. OF STATE PARKS
DATE		DATE	
APPROVED FOR CONSTRUCTION	SOUTH REGIONAL OFFICER N.P.S.	APPROVED	MICH. CONSERVATION COMM'N.
DATE		DATE	

REVISED SEPT. 11 1936 - G.A.P.

H-96

P.P. Mitchell 9/1/36
Assist. Engr.