


ATTIC PLAN

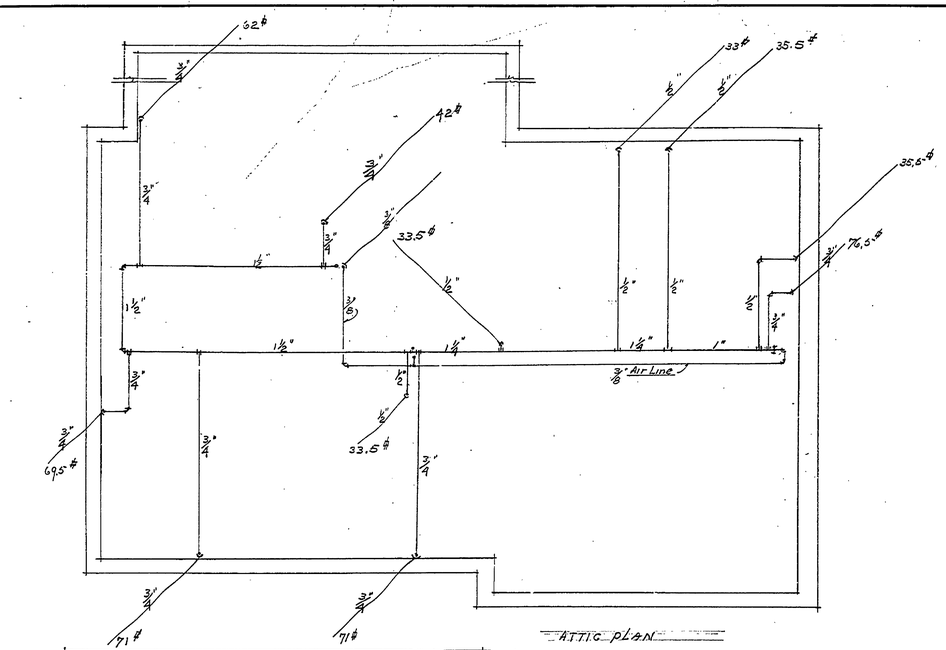


SECOND FLOOR PLAN




FIRST FLOOR PLAN

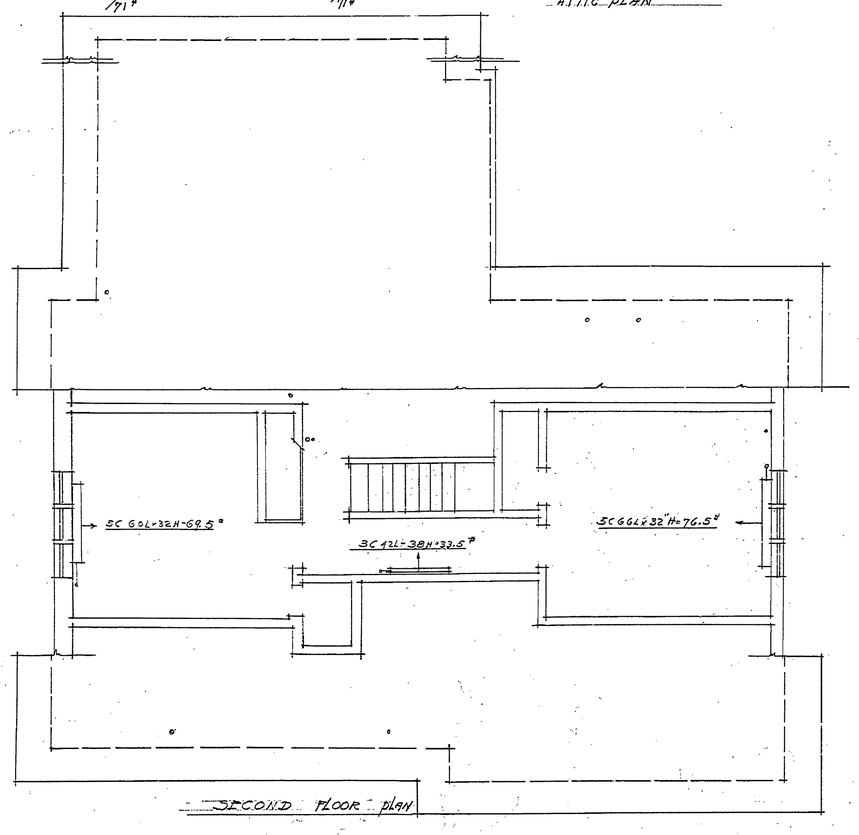


SUB-FLOOR PLAN

HOT WATER HEATING SYSTEM AND
HOT WATER SUPPLY SYSTEM

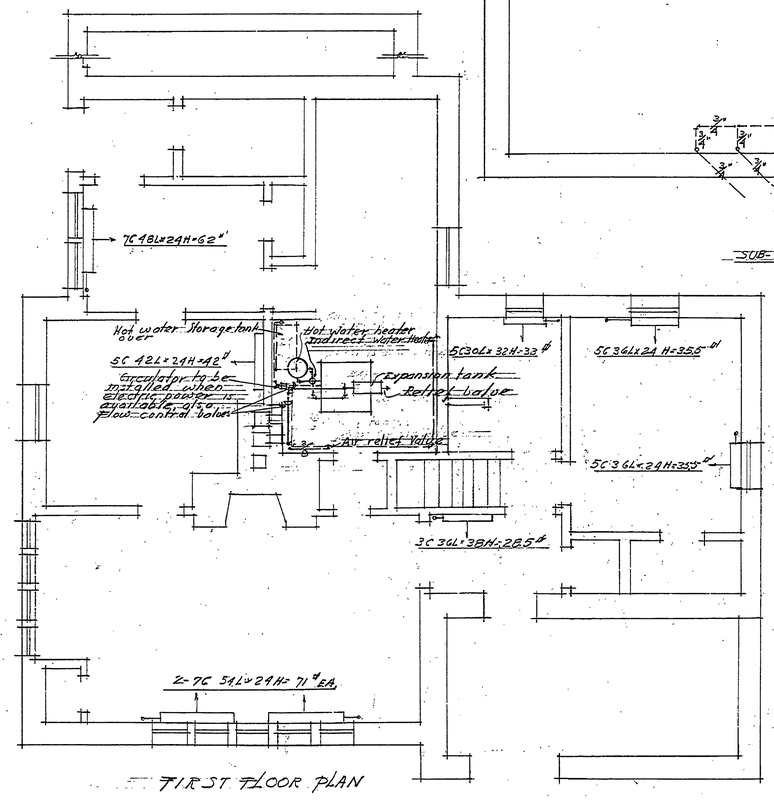plans revised 2/23/39 E.F.H.

A-96 Sheet 4 of 5

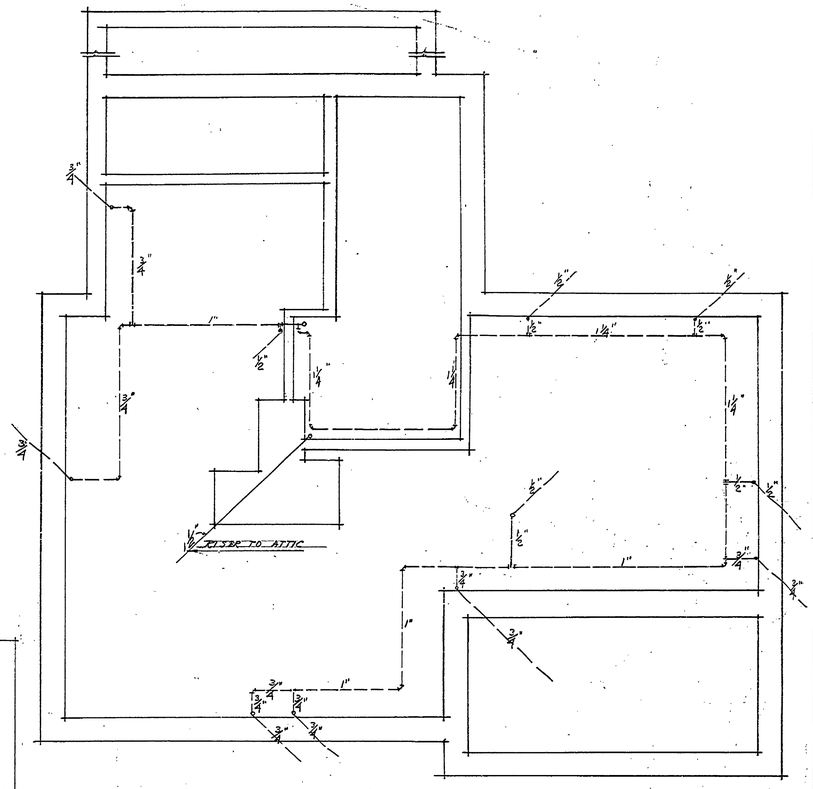INSURANCE No. 1

UNITED STATES
DEPARTMENT OF THE INTERIOR
NATIONAL PARK SERVICE
COOPERATING WITH
MICHIGAN
DEPARTMENT OF CONSERVATION

| | | |
|---|---|---|
| DRAWN BY E.F.H. | J. W. WELLS STATE PARK S.P. No. 9 PARK SUPERINTENDENT'S RESIDENCE | PLAN No. 9005-44 |
| DESIGNED BY | | SCALE 1/8" = 1'-0" |
| | | CAMP DESIGNATION |
| CHECKED BY | | REV. DATE 2/23/39 |
| PREPARED BY: A. Wenzel (STATE PARK AUTHORITY) | | DATE 4/1/39 |
| RECOMMENDED: S. Mazur (INSPECTOR) | | DATE 4/3/39 |
| APPROVED (REGIONAL OFFICER) | | DATE |

DIETZGEN EXCELLO NO. 1119