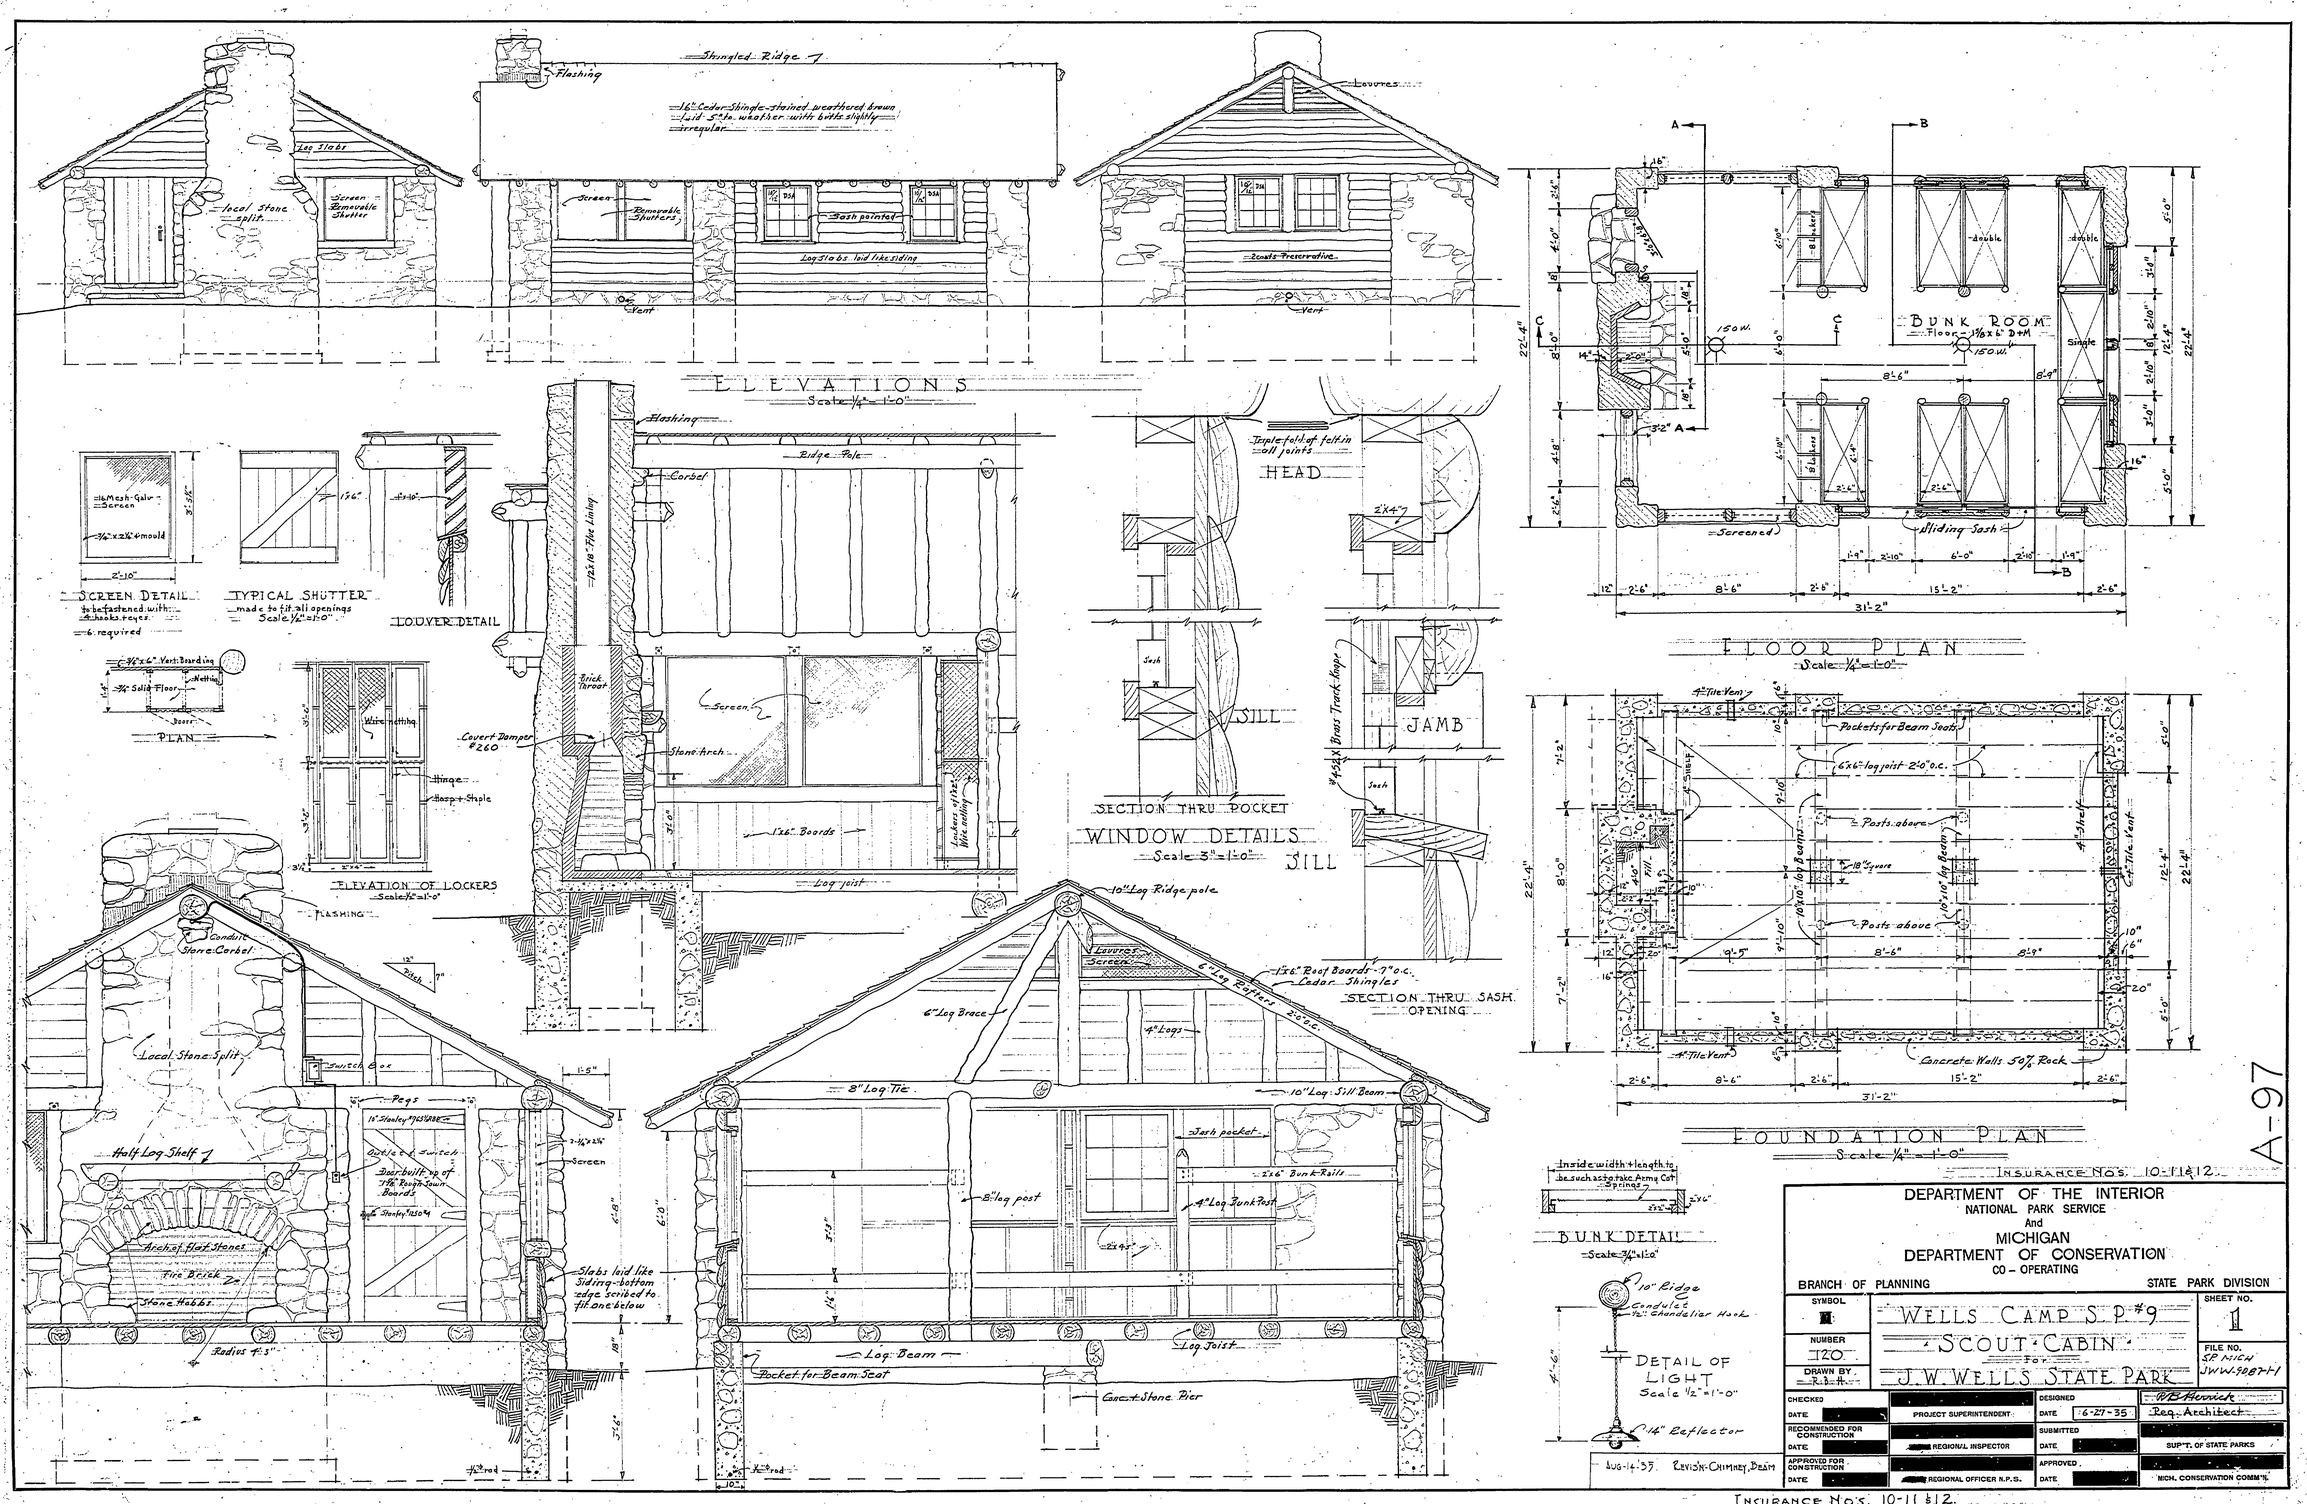
ELEVATIONS
Scale 1/4" = 1'-0"
Shingled Ridge
Flashing
16" Cedar Shingle stained weathered brown
Lap Slab
local Stone split
Screen
Removable Shutter
Sash painted
Log Slabs laid like siding
Louvres
Creosote Preservative
Vent
FLOOR PLAN
Scale 1/4" = 1'-0"
BUNK ROOM
Floor 1 1/8" x 6" D+M
Screened
Sliding Sash
Double
Single
FOUNDATION PLAN
Scale 1/4" = 1'-0"
Pockets for Beam Seat
6"x6" log joist 2'-0" o.c.
4" Tile Vent
Concrete Walls 50% Rock
INSURANCE No's. 10-11 & 12.
SCREEN DETAIL
TYPICAL SHUTTER
made to fit all openings
Scale 1/2" = 1'-0"
LOUVER DETAIL
PLAN
ELEVATION OF LOCKERS
Scale 1/2" = 1'-0"
Flashing
Ridge Pole
Corbel
Fire Brick Lining
Brick Throat
Screen
Covert Damper #260
Stone Arch
Log joist
HEAD
SILL
JAMB
SECTION THRU POCKET
WINDOW DETAILS
Scale 3" = 1'-0"
SILL
SECTION THRU SASH OPENING
Conduit
Stone Corbel
Local Stone Split
Switch Box
Half Log Shelf
Outlet & Switch
Door built up of 1" Rough Sawn Boards
Arch of flat stones
Fire Brick
Stone Hearth
Radius 4'-3"
Slabs laid like Siding bottom edge scribed to fit one below
10" Log Ridge pole
Louvre
Screen
6" Log Rafters 2'-0" o.c.
1"x6" Roof Boards 7" o.c.
Cedar Shingles
6" Log Brace
4" Logs
8" Log Tie
10" Log Sill Beam
Sash pocket
2"x6" Bunk Rails
8" log post
4" Log Bunk Post
Log Beam
Log Joist
Pocket for Beam Seat
Concrete Stone Pier
BUNK DETAIL
Scale 3/4" = 1'-0"
Inside width + length to be such as to take Army Cot Spring
DETAIL OF LIGHT
Scale 1/2" = 1'-0"
10" Ridge
Conduit
1/2" Chandelier Hook
14" Reflector
AUG-14-35 REVISN-CHIMNEY, BEAM
DEPARTMENT OF THE INTERIOR
NATIONAL PARK SERVICE
And
MICHIGAN
DEPARTMENT OF CONSERVATION
CO-OPERATING
BRANCH OF PLANNING
STATE PARK DIVISION
SYMBOL
NUMBER 120
DRAWN BY R.B.H.
WELLS CAMP S.P. #9
SCOUT CABIN
For
J.W. WELLS STATE PARK
SHEET NO. 1
FILE NO. SP MICH JWW-9287-1
CHECKED
DATE
PROJECT SUPERINTENDENT
DESIGNED
DATE 6-27-35
Reg. Architect
RECOMMENDED FOR CONSTRUCTION
REGIONAL INSPECTOR
SUBMITTED
SUP'T. OF STATE PARKS
APPROVED FOR CONSTRUCTION
REGIONAL OFFICER N.P.S.
APPROVED
MICH. CONSERVATION COMM'N.
A-97
INSURANCE No's. 10-11 & 12.