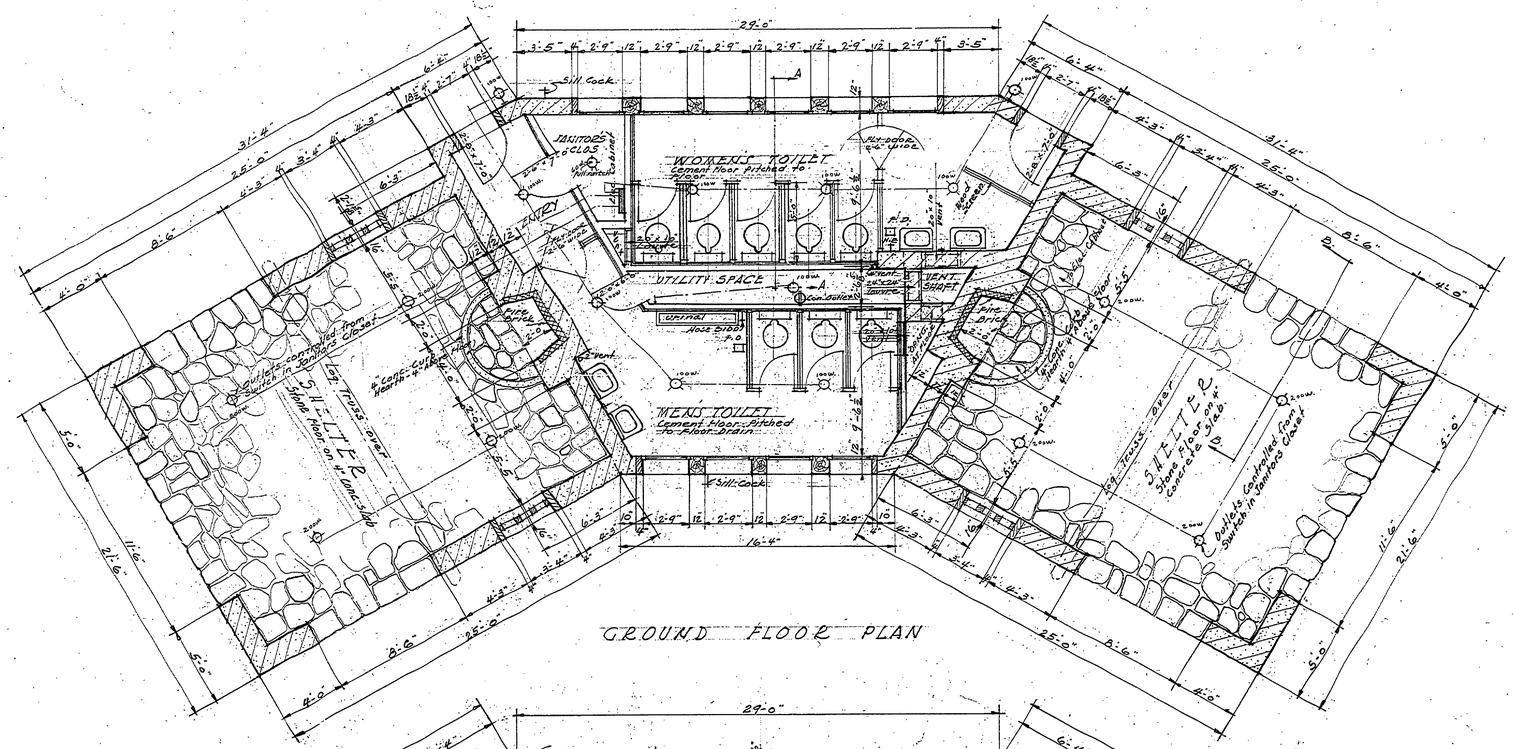

GROUND FLOOR PLAN

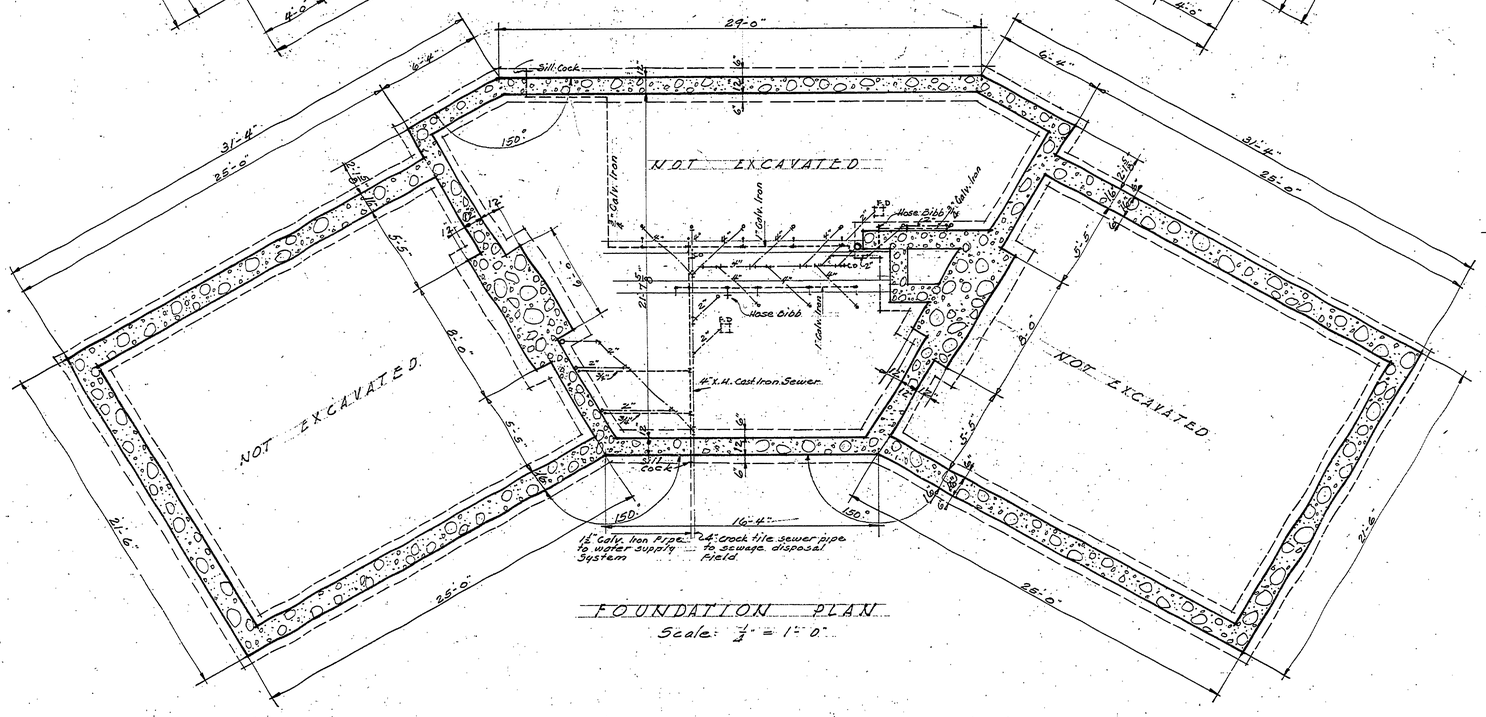

FOUNDATION PLAN
Scale: 1/4" = 1'-0"

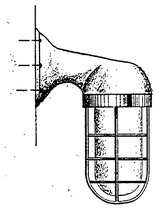

BRACKET TYPE LIGHT
(Exterior)

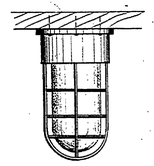

DETAIL OF
VAPOR PROOF LIGHT
(Ceiling Type)

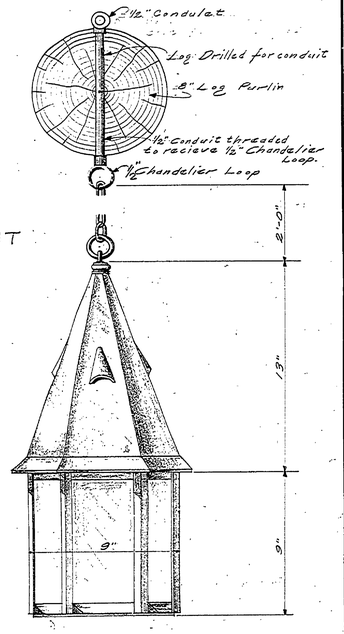

LIGHT FOR SHELTER
Scale 3" = 1'-0"

INSURANCE No. 6

DEPARTMENT OF THE INTERIOR
NATIONAL PARK SERVICE
And
MICHIGAN
DEPARTMENT OF CONSERVATION
CO-OPERATING

BRANCH OF PLANNING — STATE PARK DIVISION

A-98

SYMBOL	COMBINATION TOILET & SHELTER BLDG. FOR J.W. WELLS STATE PARK SP.S.	SHEET NO. 1 of 3
NUMBER 108.		FILE NO. S.P. MICH J.W.W. 9088
DRAWN BY G.R.P.		

CHECKED	PROJECT SUPERINTENDENT	DESIGNED	
DATE		DATE	
RECOMMENDED FOR CONSTRUCTION	REGIONAL INSPECTOR	SUBMITTED	SUP'T. OF STATE PARKS
DATE		DATE	
APPROVED FOR CONSTRUCTION	REGIONAL OFFICER N.P.S.	APPROVED	MICH. CONSERVATION COMM'N.
DATE		DATE	