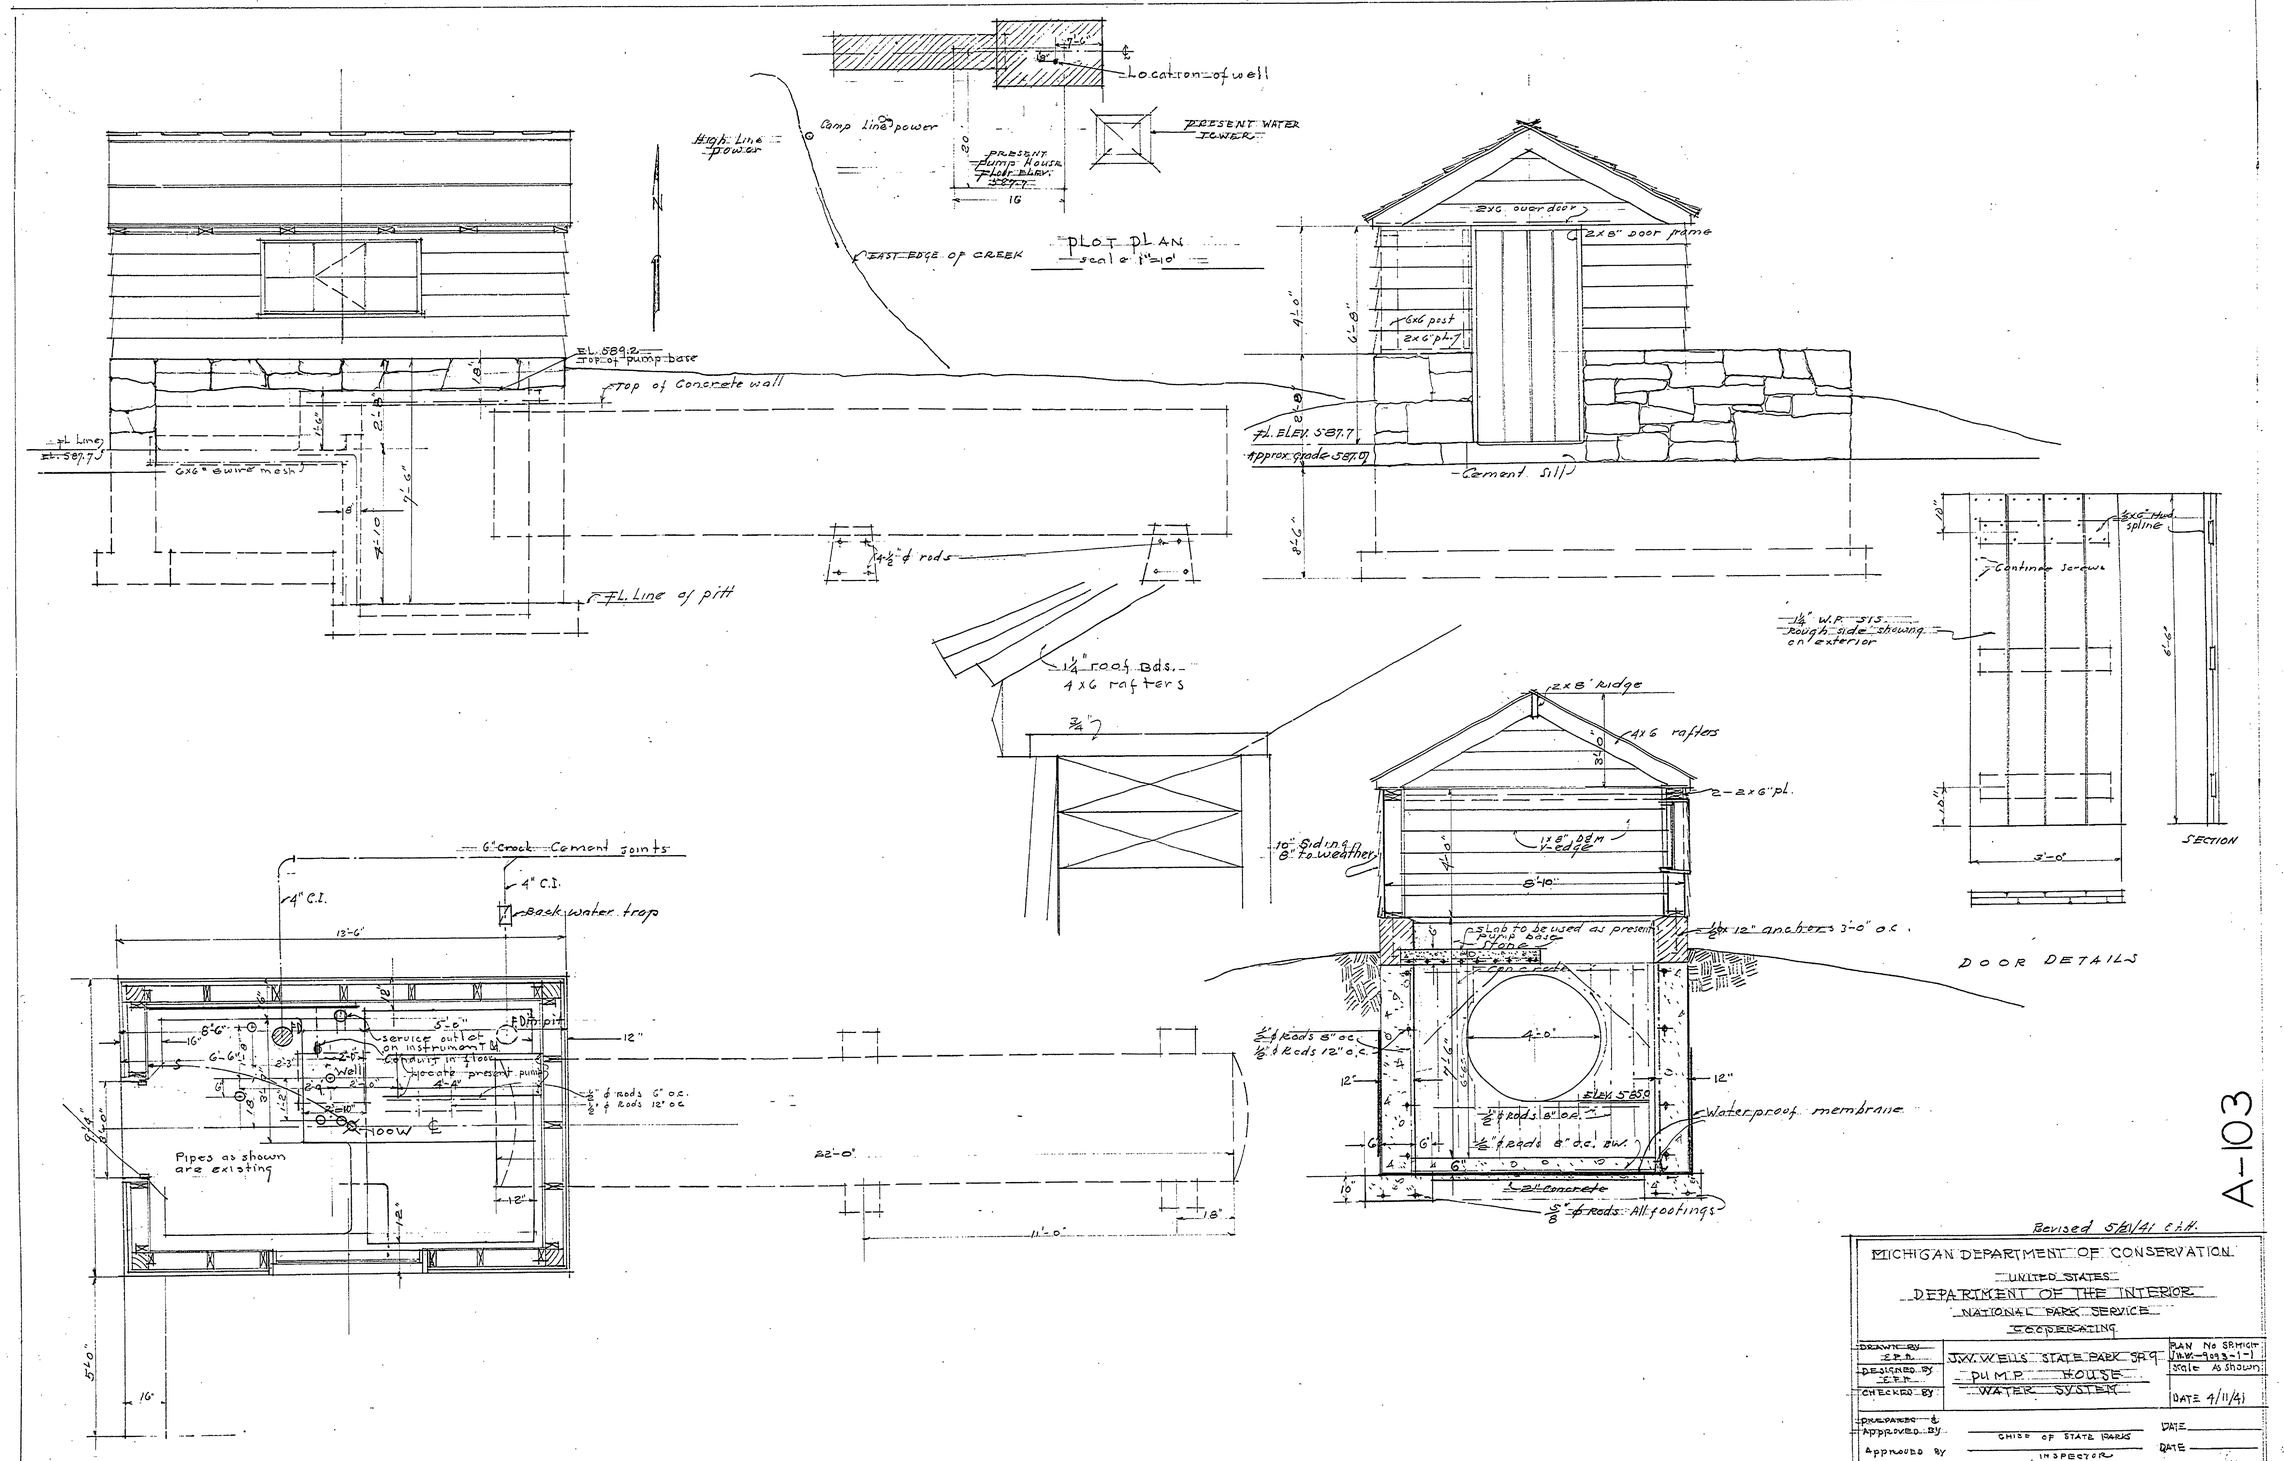

A-103

Revised 5/21/41 C.H.

MICHIGAN DEPARTMENT OF CONSERVATION
UNITED STATES
DEPARTMENT OF THE INTERIOR
NATIONAL PARK SERVICE
COOPERATING

DRAWN BY E.P.R.	J.W. WELLS STATE PARK SP-9	PLAN No SP.MICH. J.W.W.-999 3-1-1
DESIGNED BY E.P.R.	PUMP HOUSE	Scale AS SHOWN
CHECKED BY	WATER SYSTEM	DATE 4/11/41

PREPARED & APPROVED BY — CHIEF OF STATE PARKS — DATE
APPROVED BY — INSPECTOR — DATE