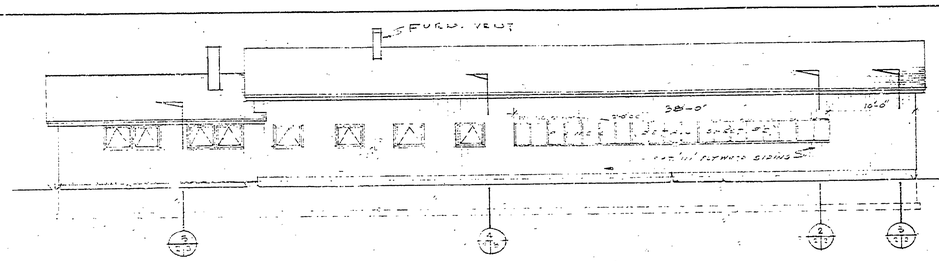

REAR ELEVATION
3/16" = 1'-0"

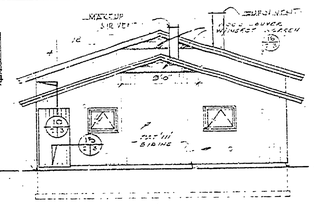

OFFICE END
3/16" = 1'-0"

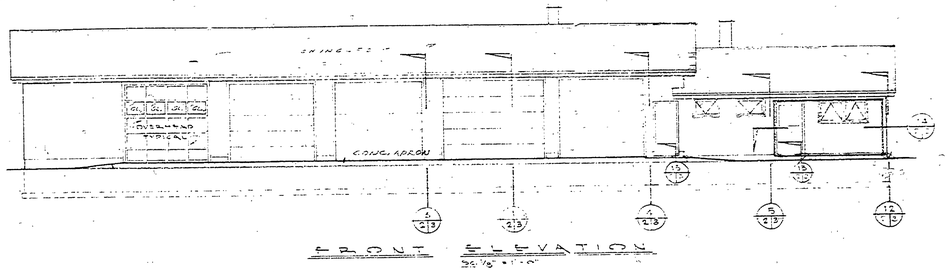

FRONT ELEVATION
3/16" = 1'-0"

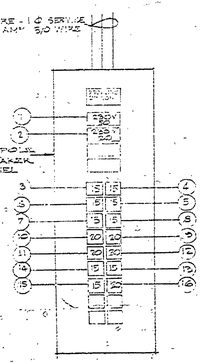

LOAD CENTER

1	230 V	SHOP OUTLET FOR WELDER } NOT SAME TYPE RECEPTACLE.
2	230 V	" " " POWER TOOLS }
3	115 V	FRONT OFFICE & HALL LIGHTING
4	115 V	BACK OFFICE PORCH & TOILET LIGHTING
5	115 V	TOOL CRIB LIGHTING & 6 FIXTURES IN WORKSHOP
6	115 V	WORKSHOP LIGHTING (3 FIXTURES)
7	115 V	GARAGE LIGHTING (4 FIXTURES) & 2 FLOODS
8	115 V	GARAGE LIGHTING (4 FIXTURES)
9	115 V	TOP RECEPTACLES CONVENIENCE OUTLETS FOR OFFICE, PORCH & CLOCK
10	115 V	BOTTOM RECEPTACLES CONV. OUTLETS FOR OFF.
11	115 V	CONV. OUTLETS TOOL CRIB & TOILETS
12	115 V	CONV. OUTLETS FOR SHOP
13	115 V	OFFICE FURNACE CONTROL
14	115 V	OFFICE FURN. FAN CONTROLLER & POWER HUMIDIFIER
15	115 V	SHOP FURNACE CONTROLLERS.
16	115 V	SHOP FURNACE FAN CONTROLLERS.

CIRCUITS

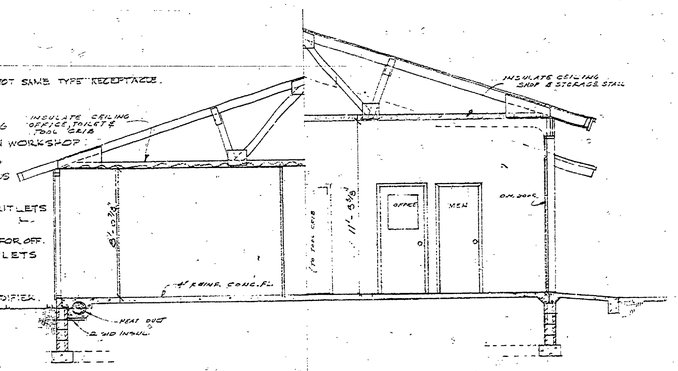

SECTION "A-A"
SCALE 1/8" = 1'-0"

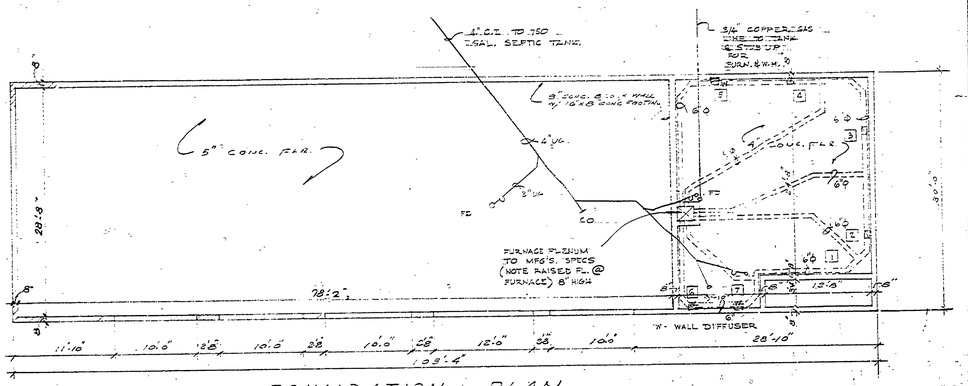

FOUNDATION PLAN
SCALE 1/8" = 1'-0"

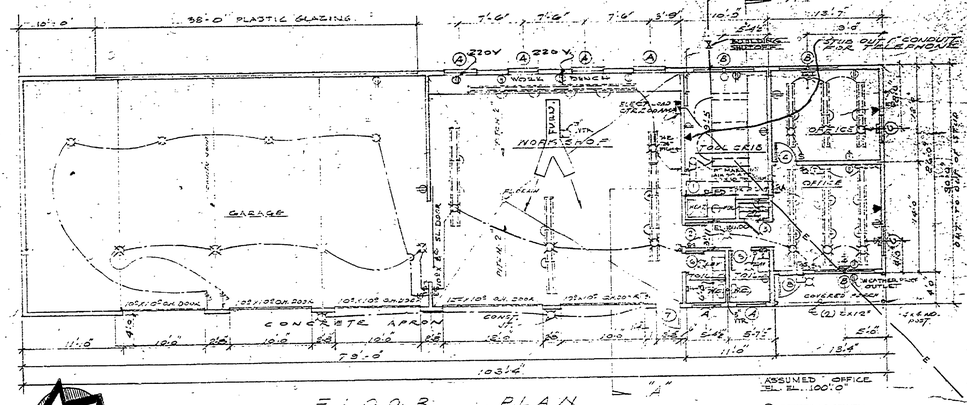

FLOOR PLAN
SCALE 1/8" = 1'-0"

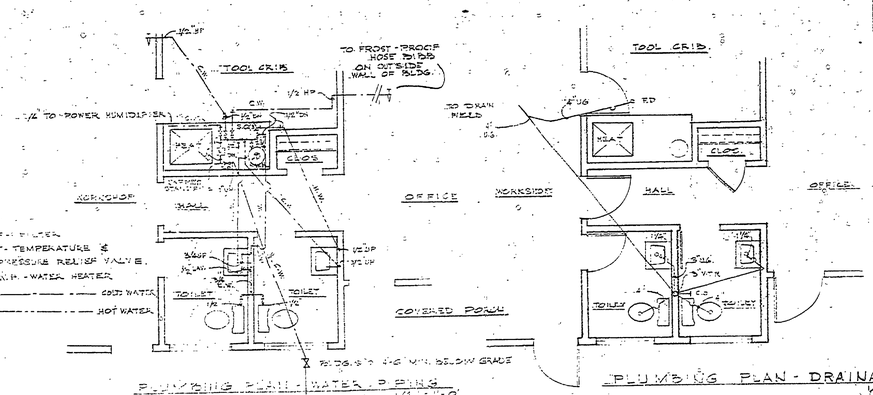

PLUMBING PLAN - WATER & PIPING
1/4" = 1'-0"

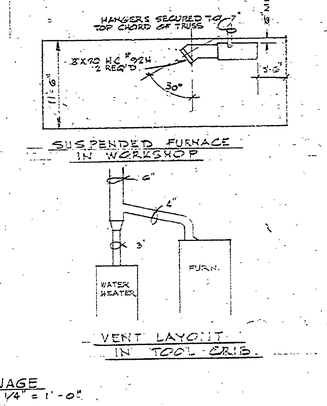

PLUMBING PLAN - DRAINAGE
1/4" = 1'-0"

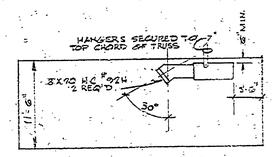

SUSPENDED FURNACE IN WORKSHOP

VENT LAYOUT IN TOOL CRIB

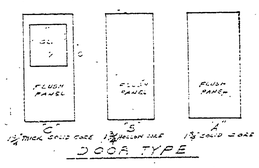

DOOR TYPE

NOTE: FOR ROUGH OPG. ADD 1/2" TO BASIC UNIT WDT. & DEDUCT 1/2" FROM B.U. HT. SEE WINDOW DET. SHT. 3.

WINDOW SCHEDULE			
MARK	UNIT NO.	SIZE	REMARKS
A	31811	3'-5"x2'-0"	HORIZ. SLIDING
B	32201	6'-10"x2'-4"	BASIC
C	22211	4'-1"x2'-4"	UNIT
			DIMS.

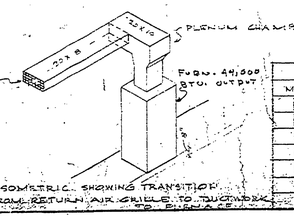

ISOMETRIC SHOWING TRANSITION FROM RETURN AIR GRILLE TO DUCTWORK TO FURNACE

GRILLE OR DIFFUSER SCHEDULE				
MARK	NUMBER	DUCTSIZE	REMARKS	
1	HC421	4x12	RETURN AIR-NC 650 FOR 50 NC	
2	HC421	4x12	FLOOR TYPE	
3	HC421	4x10	" "	
4	HC421	2x10	" "	
5	HC881	10x4	WALL TYPE	
6	HC881	6x4	" "	
7	HC881	6x4	" "	

FINISH SCHEDULE									
ROOM NAME	FLOOR: CONCRETE FINISH	FLOOR: VINYL TILE	WALLS: PLASTER	WALLS: SEMI-GLOSS	BASE: WOOD	BASE: VINYL TILE	CLG'S: PLASTER	CLG'S: SEMI-GLOSS	REMARKS
TOOL CRIB	•								
HALL	•		•				•		
OFFICE	•		•				•		
TOILET	•		•		•		•		
WORKSHOP	•		•		•		•		
GARAGE	•			•		•		•	
PORCH	•		•		•		•		

DOOR SCHEDULE					
MARK	TYPE	SIZE	MAT'L	REMARKS	
1	A	2'8"x6'8"	WD.		
2	C	3'0"x6'8"	WD.		
3	B	2'8"x6'8"	WD.		
4	B	3'0"x6'8"	WD.		
5	B	3'0"x6'8"	WD.		
6	B	3'0"x6'8"	WD.		
7	A	2'8"x6'8"	WD.	EXTERIOR	
8	C	3'0"x6'8"	WD.	EXTERIOR	

REVISIONS					
1	2-09	WEBER	BLDG. PLAN CHG. 12-10-74	4	
2	3-70	DOP	PLUMB. PLAN CHG. SHEATHING	5	
3				6	

DESIGNED BY		DATE	
DRAWN BY	DOP	DATE	1-24-69
CHECKED BY	W.W.G.	DATE	1-24-69

REVIEWED: ARCHITECTURAL — ENGINEERING — LANDSCAPE

APPROVED — DATE

MICHIGAN DEPARTMENT OF CONSERVATION
PARKS AND RECREATION DIVISION

FIELD OFFICE, GARAGE & SHOP
WELLS STATE PARK

SHEET NO. 2 OF 3

PLAN NO. A-108

CONSERVATION COMMISSION APPROVAL
BY: DATE
RECOMMENDED FOR APPROVAL: DESIGN W.W.G. DATE
RECOMMENDED FOR APPROVAL: DATE
BY: DATE

MICHIGAN DEPARTMENT OF CONSERVATION
APPROVED: DATE

PLAN NO. | PROJECT NUMBER #1002 | SHEET NO. OF