COMMERCIAL BLUEPRINT SERVICE 303 11-67

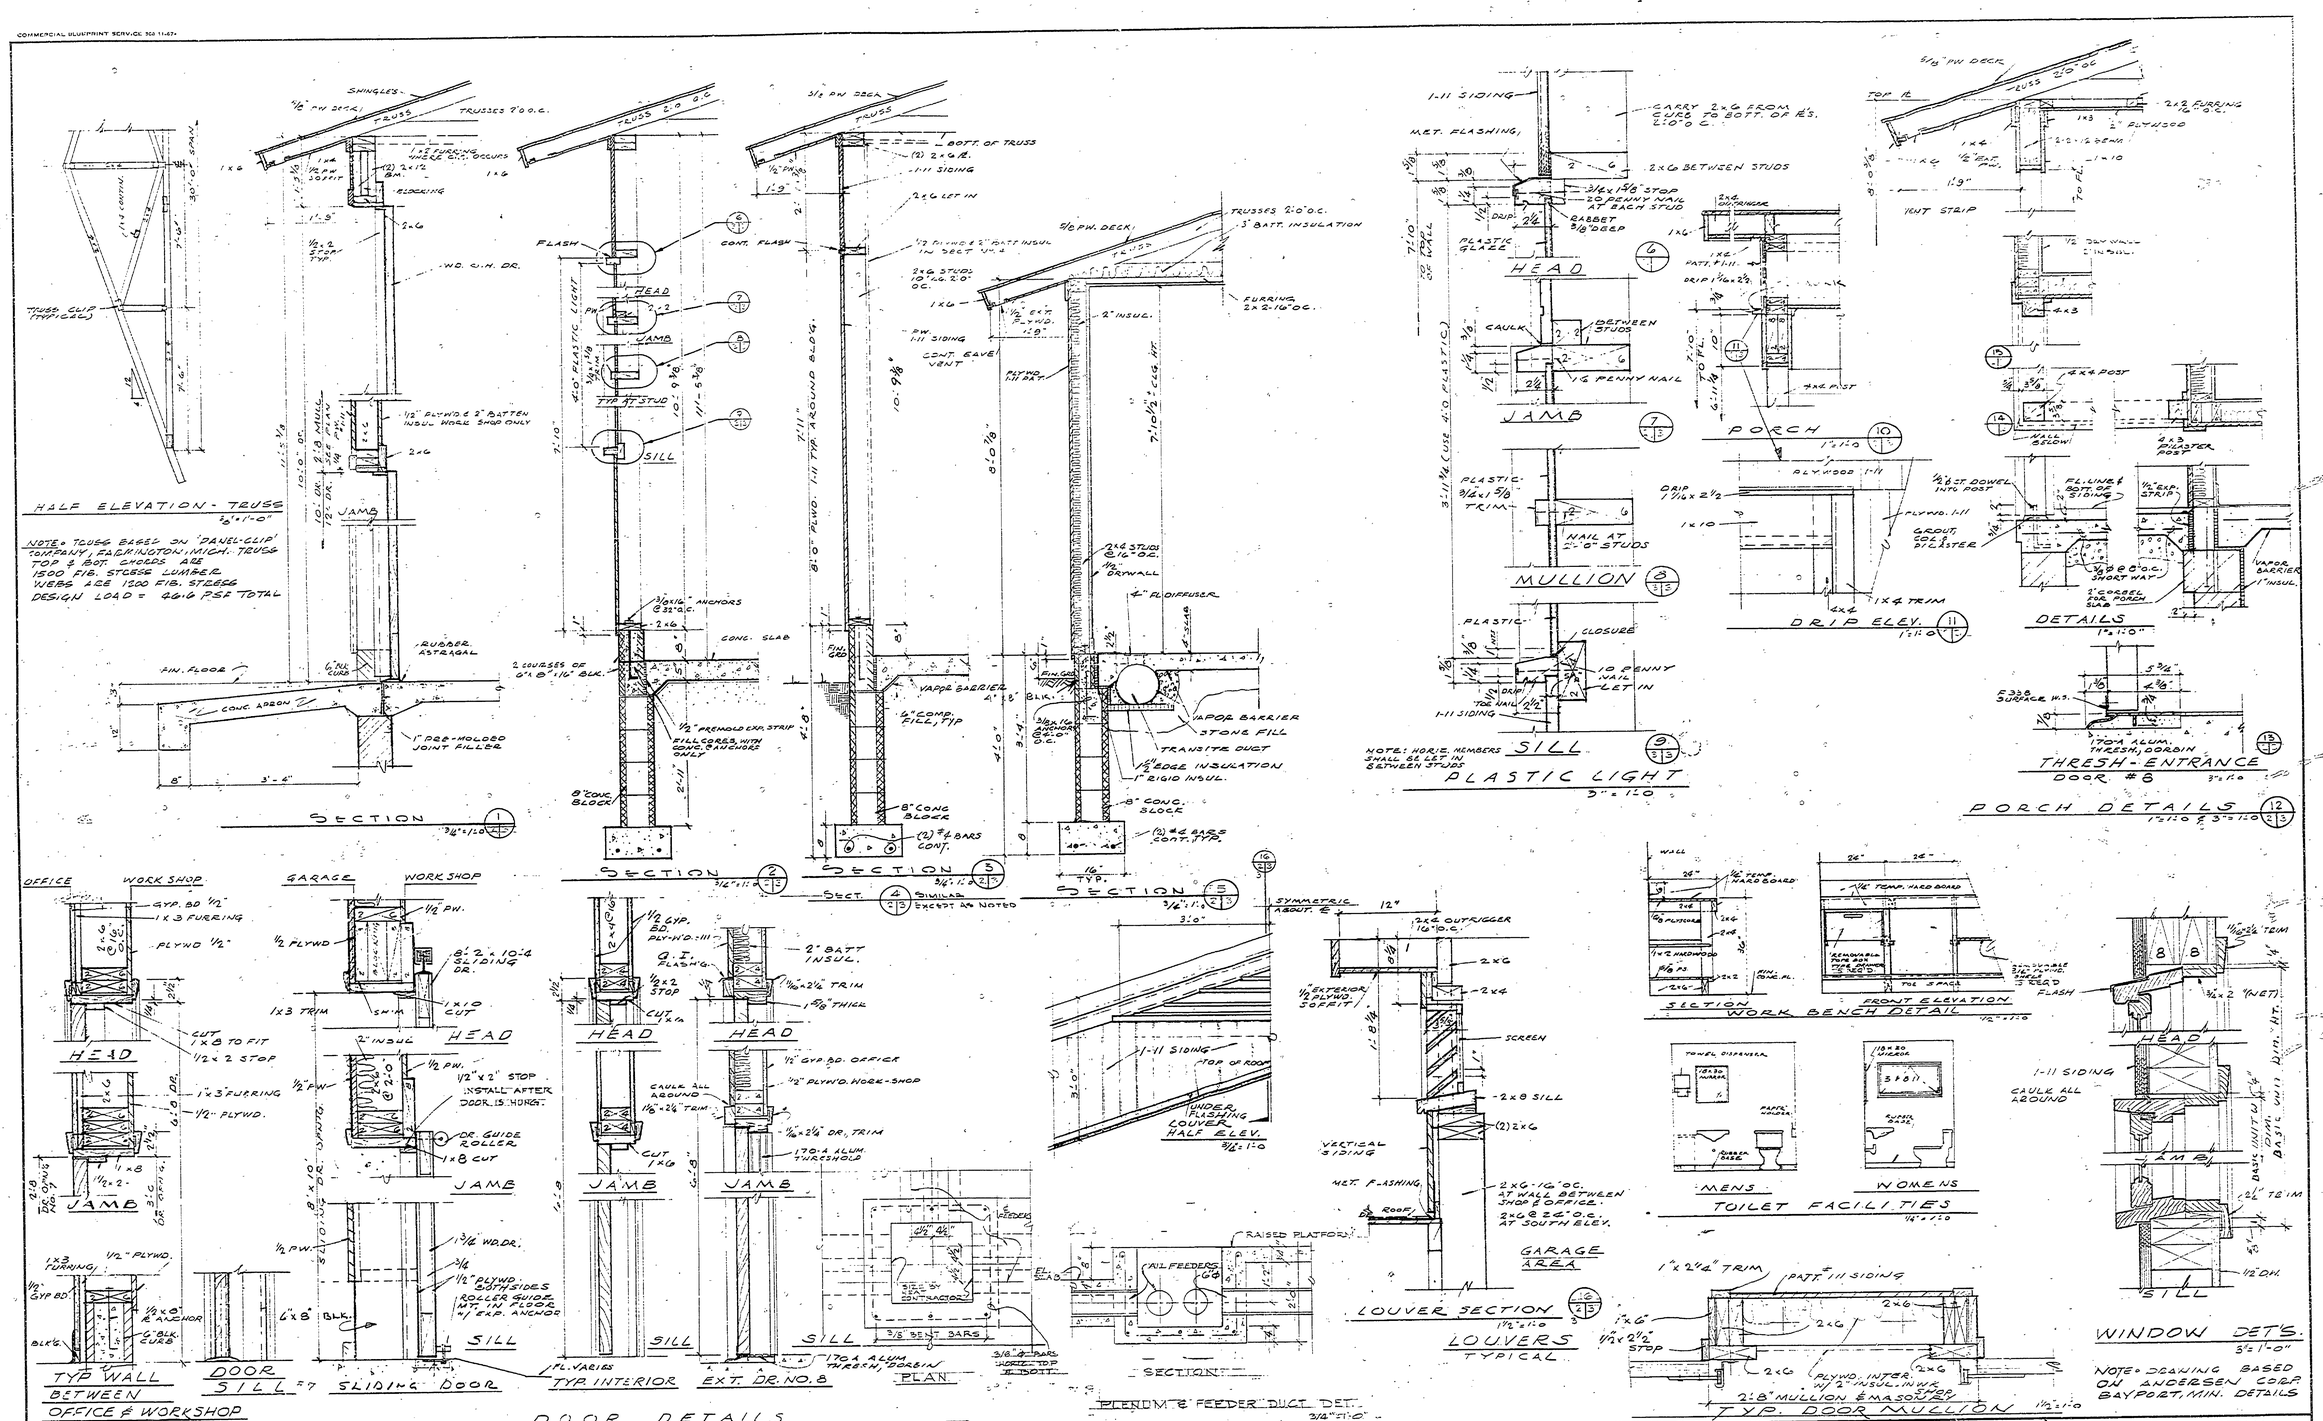

SURVEYED BY		DRAWN BY R.R. & H.H.	
DESIGNED BY		CHECKED BY	
	DATE		DATE

NO.	DATE	BY	REVISIONS	NO.	DATE	BY	REVISIONS
1.	2-69	VRWE	WINDOW-TRUSS-GEN. REVIS.	3.			
2.	6-70	DDR	WALL SECT. HD & JAMB, PLENUM & FDR DUCT	4.			

MICHIGAN
DEPARTMENT OF CONSERVATION

WELLS STATE PARK
OFFICE & SERVICE GARAGE

SHEET NO. ___ OF ___
FOR PROJECT NO. F-1002

CONSTRUCTION DETAILS
SHEET 3 OF 3 | PLAN NO. A-108