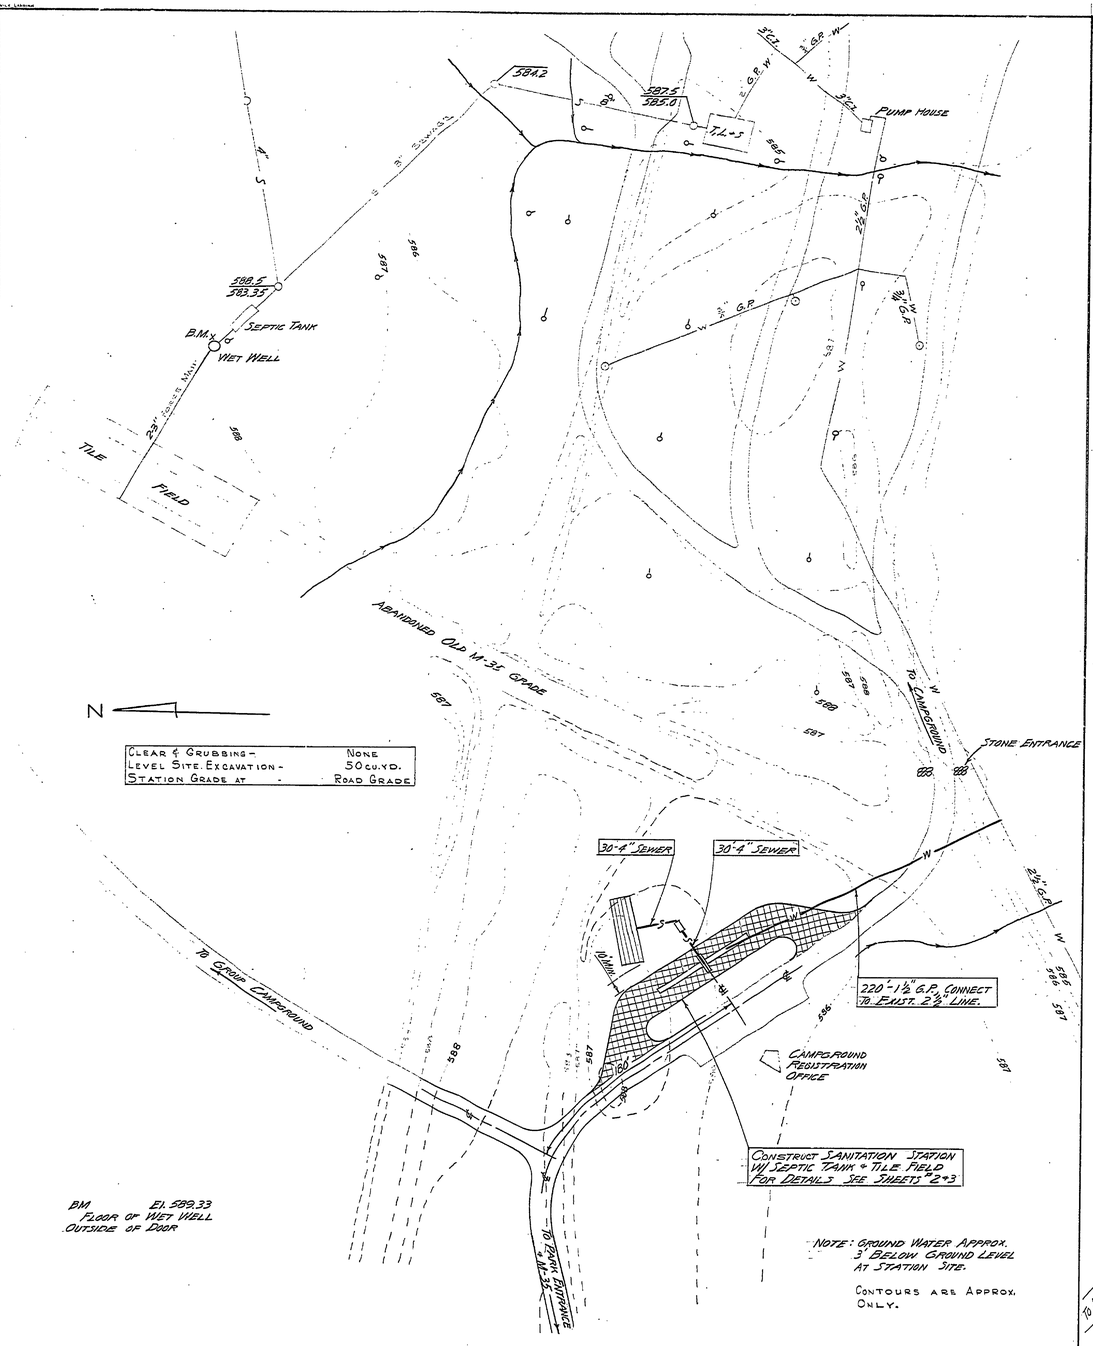

J. W. WELLS STATE PARK
SCALE: 1" = 50'

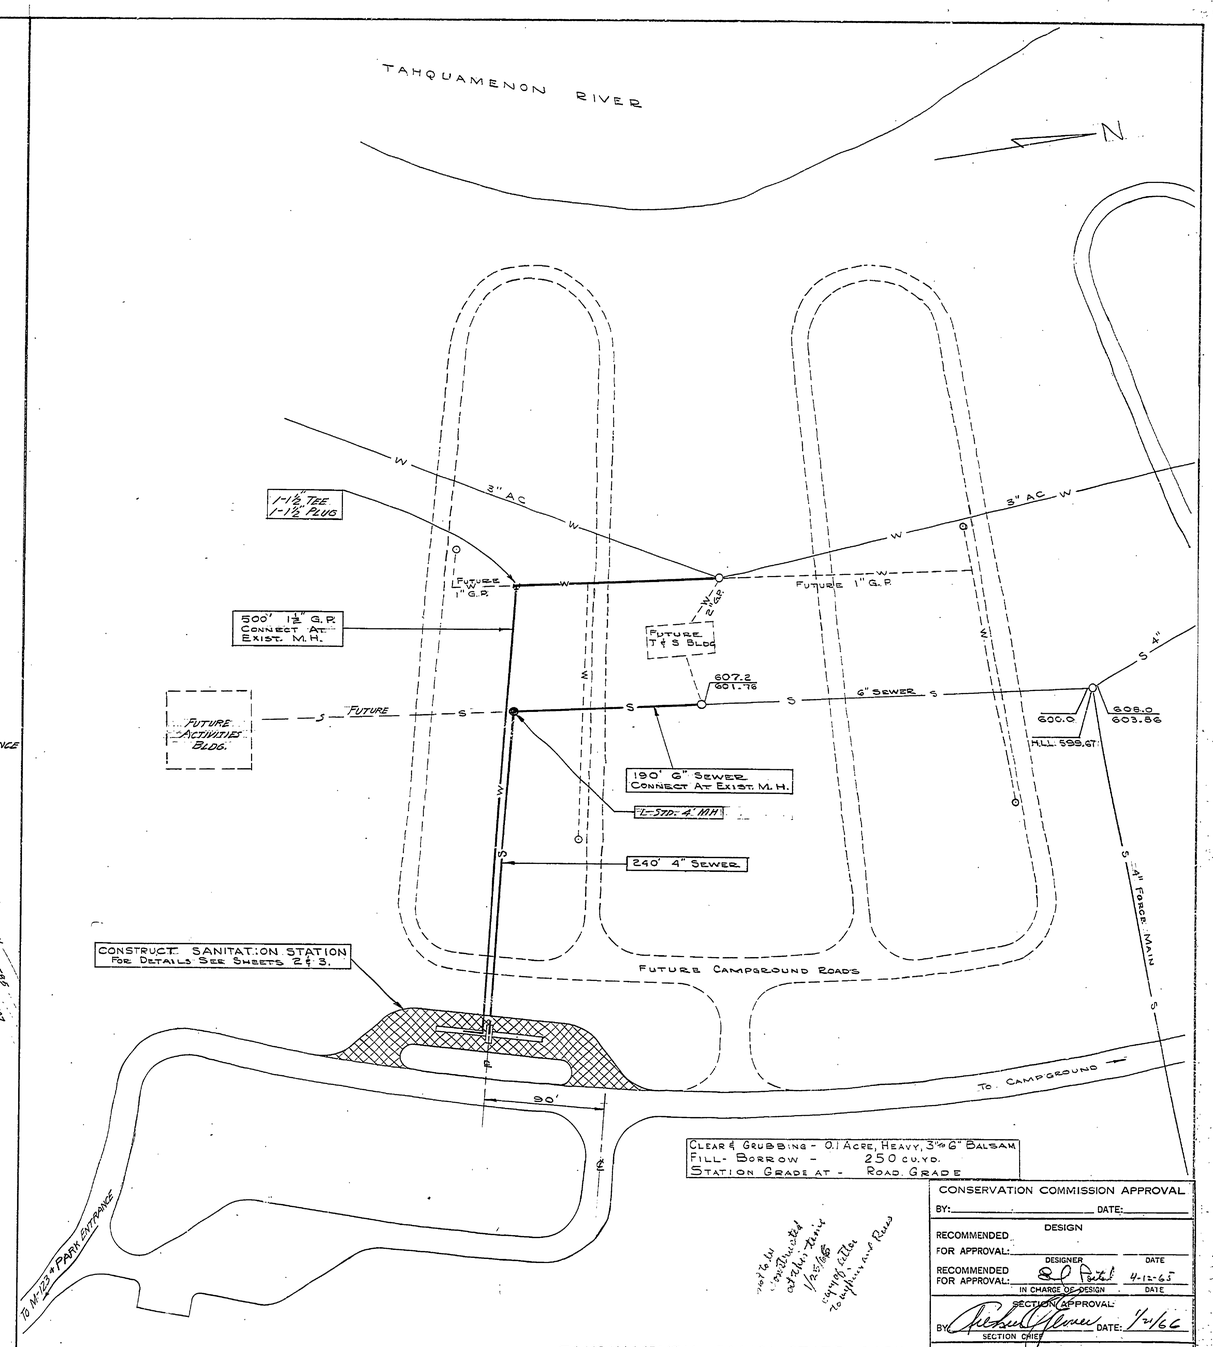

TAHQUAMENON FALLS STATE PARK
Scale = 1" = 50'

NOT TO BE CONSTRUCTED AT THIS TIME 1/25/66

SE 153 - COVER SHEET & DETAILS.

DATE	BY	REVISIONS	DATE	BY
		4		
		5		
		6		

DATE	NO.	DATE	BY
	1		
	2		
	3		

APPROVED — CHIEF OF DIVISION — STATE CHIEF OF DIVISION — CHIEF ENGINEER, DIVISION OF ENGINEERING

	DATE	REVIEWED	DATE
		ARCHITECTURAL	
		ENGINEERING	
		LANDSCAPE	

DESIGNED BY
DRAWN BY
CHECKED BY R. Gibbons

CONSERVATION COMMISSION APPROVAL
BY: DATE:

DESIGN
RECOMMENDED FOR APPROVAL: DESIGNER — DATE
RECOMMENDED FOR APPROVAL: IN CHARGE OF DESIGN — DATE 4-12-65
SECTION APPROVAL: BY: SECTION CHIEF DATE: 1-21-66

MICHIGAN
DEPARTMENT OF CONSERVATION
APPROVED: H.C. Mathison CHIEF ENGINEER DATE 1-21-66

PLAN No.	PROJECT NUMBER	SHEET OF

MICHIGAN
DEPARTMENT OF CONSERVATION
PARKS AND RECREATION DIVISION

J.W. WELLS STATE PARK
TAHQUAMENON FALLS STATE PARK (RIVERMOUTH SECT.)
SANITATION STATION PLOT PLAN

SHEET NO. 13 OF 16

PLAN NO.
WELLS - E105
TAHQUAMENON FALLS - E116