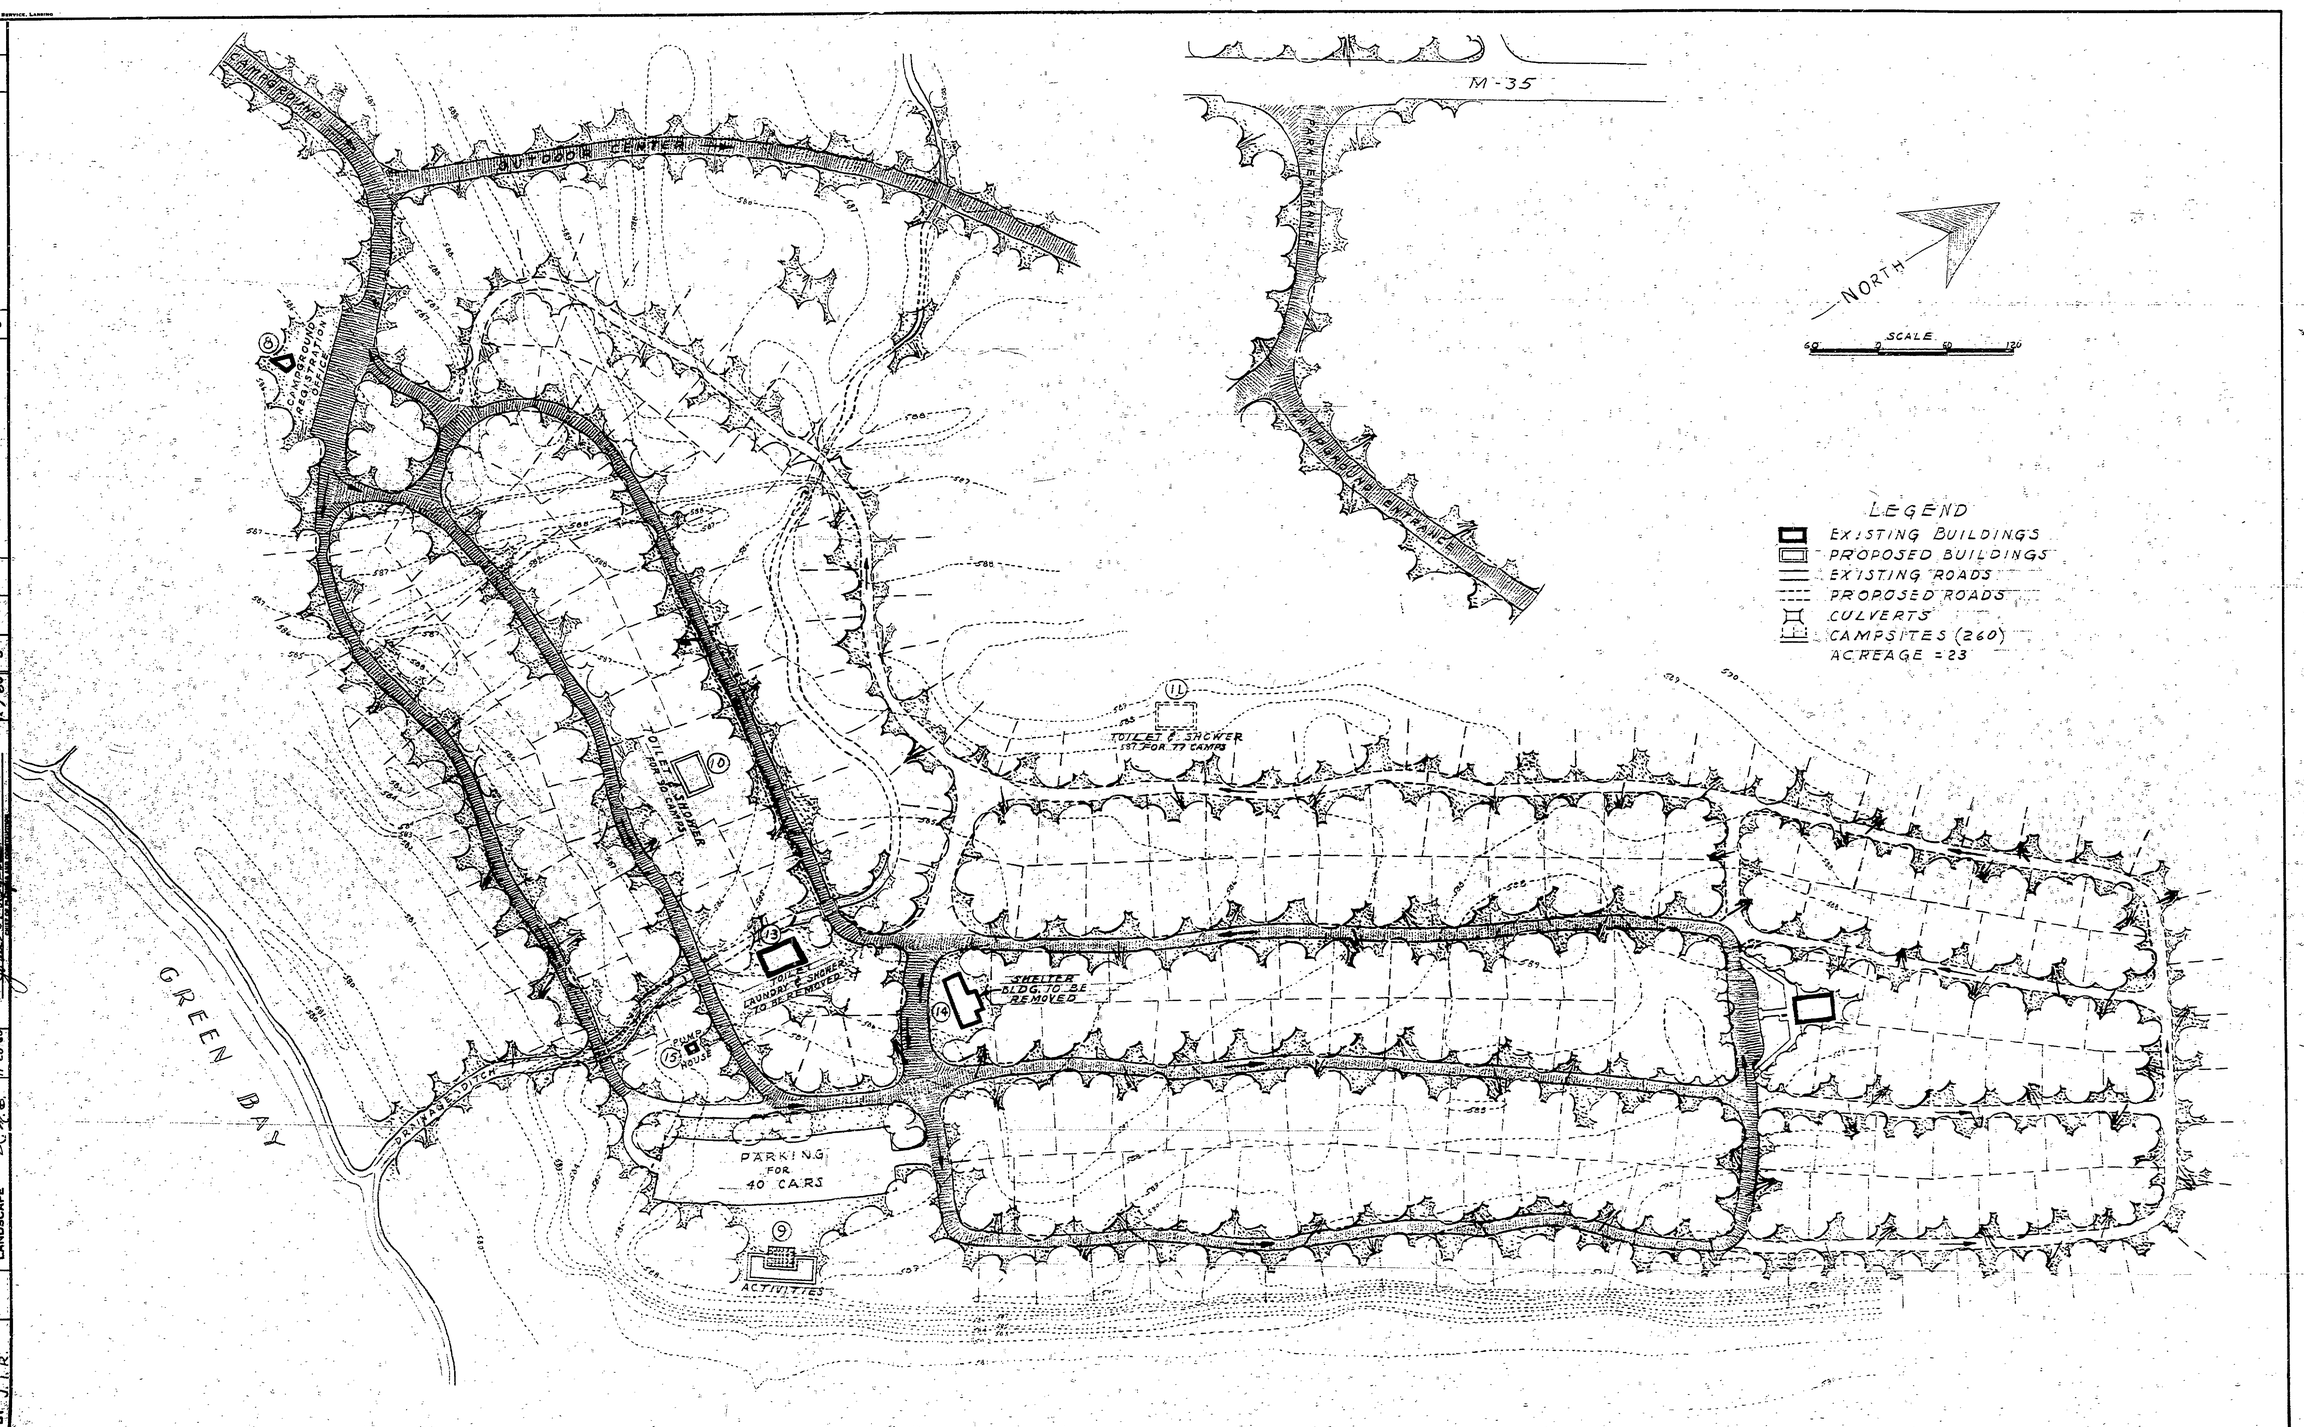

DATE	NO.	DATE	BY	REVISIONS	DATE	BY
12-9-60	1			4		
	2			5		
	3			6		

	DATE	REVIEWED	DATE	APPROVED
ARCHITECTURAL		W.J.C.	12-9-60	
ENGINEERING		E.J.P.	12-7-60	
LANDSCAPE		C.M.E.	11-28-60	

		DATE
DESIGNED BY		
DRAWN BY	L.M.C.	10-2-60
CHECKED BY	J.K.R.	

MICHIGAN
DEPARTMENT OF CONSERVATION
PARKS AND RECREATION DIVISION

J. W. WELLS STATE PARK
CAMPGROUND PLAN
SCALE: 1" = 60'

SHEET NO. 1 OF 1

PLAN NO. L-101

COMMERCIAL BLUEPRINT SERVICE, LANSING