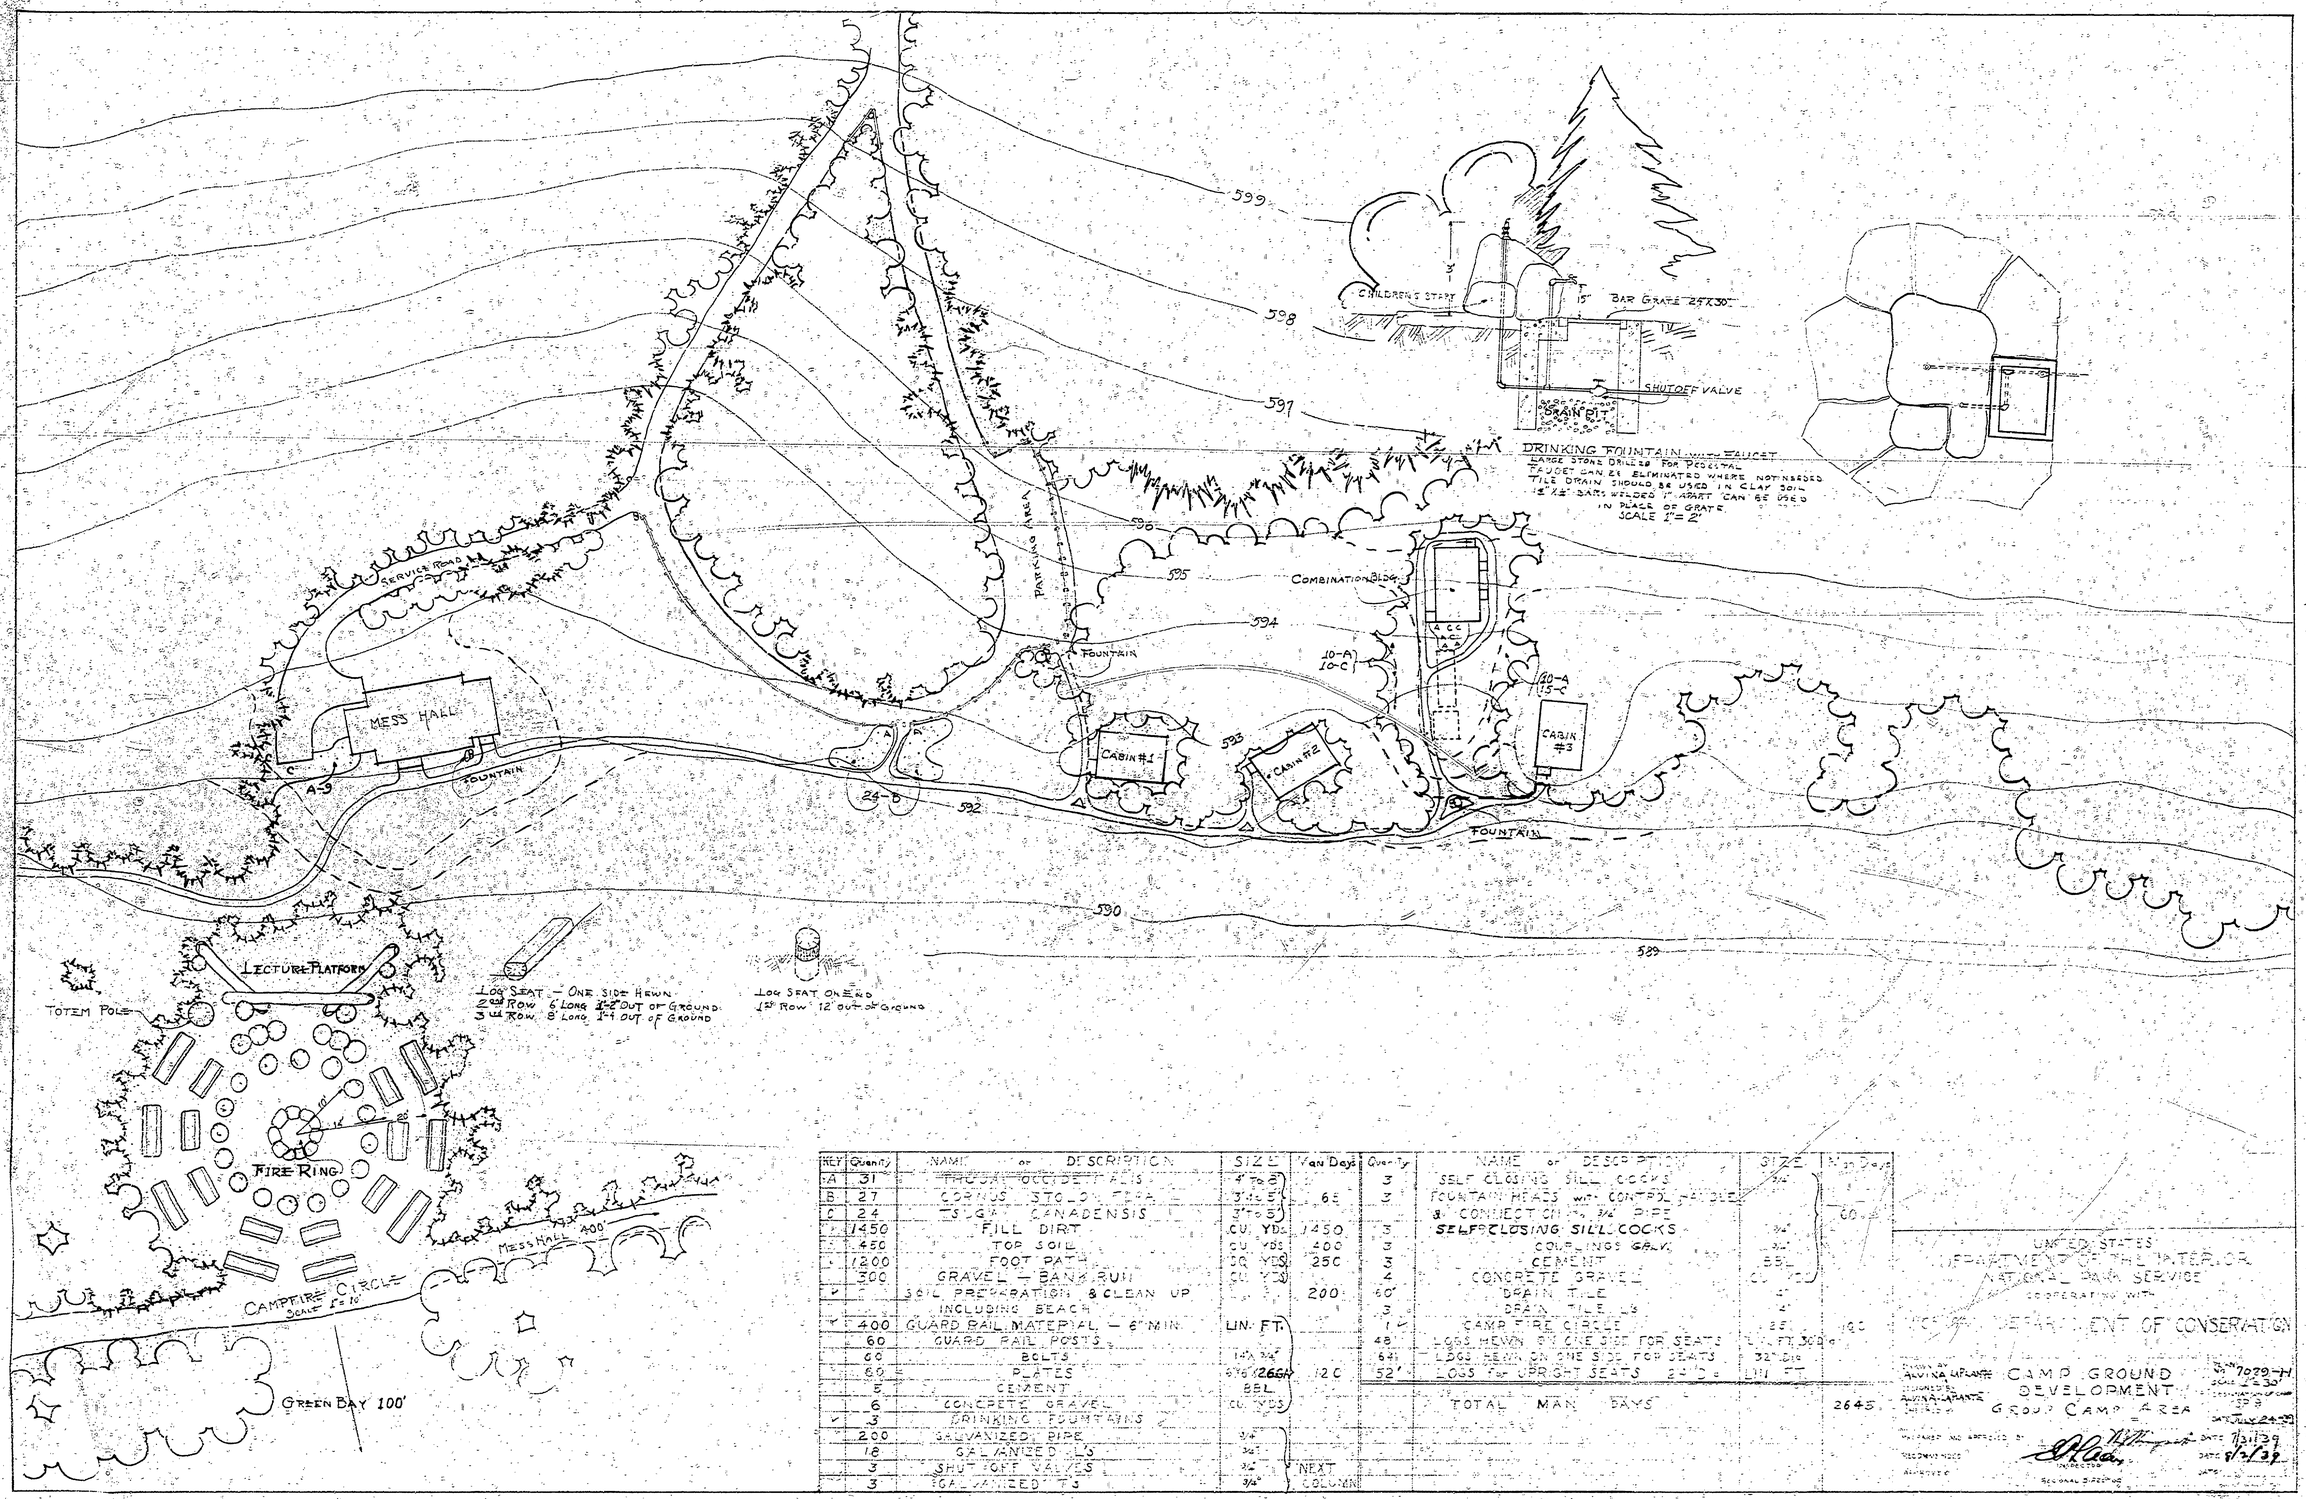

KEY	Quantity	NAME or DESCRIPTION	SIZE	Man Days
A	31	THUJA OCCIDENTALIS	4' to 5'	
B	27	CORNUS STOLONIFERA	3' to 5'	65
C	24	TSUGA CANADENSIS	3' to 5'	
	1450	FILL DIRT	CU. YDS.	1450
	450	TOP SOIL	CU. YDS.	400
	1200	FOOT PATH	CU. YDS.	250
	300	GRAVEL - BANK RUN	CU. YDS.	
✓		SOIL PREPARATION & CLEAN UP INCLUDING BEACH		200
✓	400	GUARD RAIL MATERIAL - 6" MIN.	LIN. FT.	
	60	GUARD RAIL POSTS		
	60	BOLTS	1/2" x 3/4"	
	60	PLATES	5/16" x 2 1/2"	120
	5	CEMENT	BBL.	
	6	CONCRETE GRAVEL	CU. YDS.	
✓	3	DRINKING FOUNTAINS		
	200	GALVANIZED PIPE	3/4"	
	18	GALVANIZED ELS	3/4"	
	3	SHUT OFF VALVES	3/4"	NEXT COLUMN
	3	GALVANIZED TEE	3/4"	

Quantity	NAME or DESCRIPTION	SIZE	Man Days
3	SELF CLOSING SILL COCKS	3/4"	
3	FOUNTAIN HEADS with CONTROL HANDLE & CONNECT CHAIN, 3/4" PIPE		60
3	SELF CLOSING SILL COCKS	3/4"	
3	COUPLINGS GALV.	3/4"	
3	CEMENT	BBL.	
4	CONCRETE GRAVEL	CU. YDS.	
60'	DRAIN TILE	4"	
3	DRAIN TILE ELS	4"	
1 ✓	CAMP FIRE CIRCLE	25'	100
48	LOGS HEWN ON ONE SIDE FOR SEATS	1'-4" FT. 300 ø	
641	LOGS HEWN ON ONE SIDE FOR SEATS	32" Dia	
52'	LOGS for UPRIGHT SEATS 24" Dia	LIN. FT.	
	TOTAL MAN DAYS		2645

UNITED STATES
DEPARTMENT OF THE INTERIOR
NATIONAL PARK SERVICE
COOPERATING WITH
WISCONSIN DEPARTMENT OF CONSERVATION

CAMP GROUND DEVELOPMENT
GROUP CAMP AREA

No. 7029-A
SCALE 1" = 30'
SP 8
DATE 7-24-39

DATE 7/31/39
DATE 8/2/39

L-110