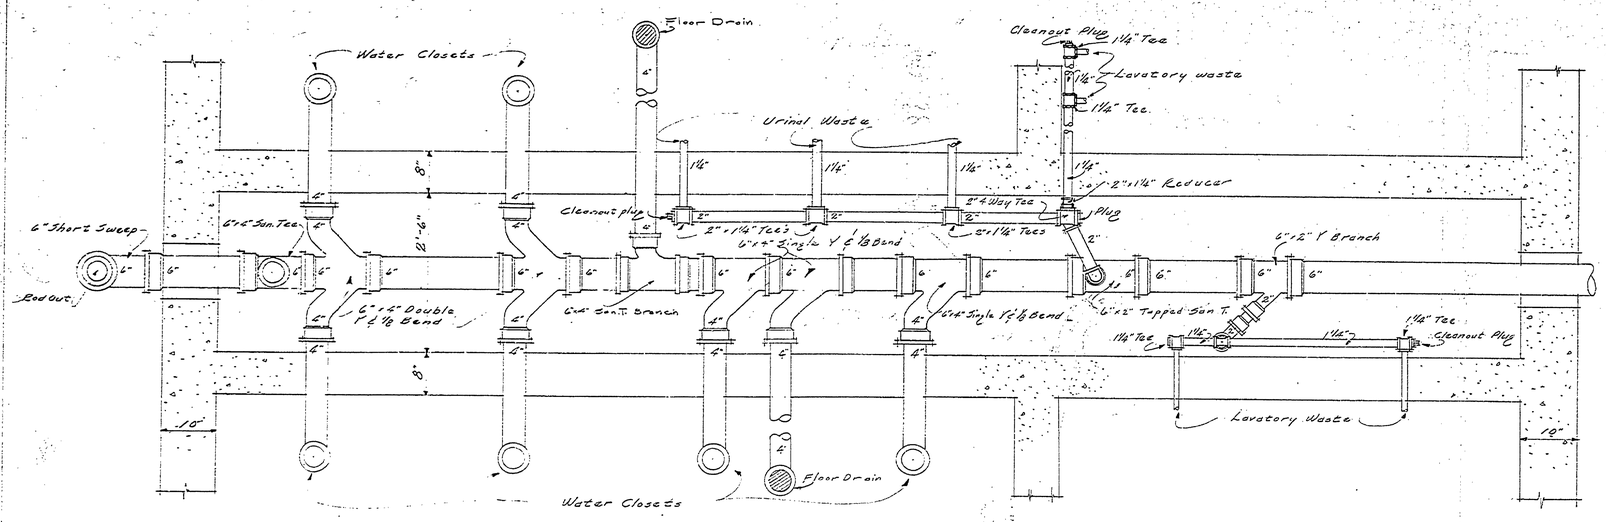

· P L A N ·

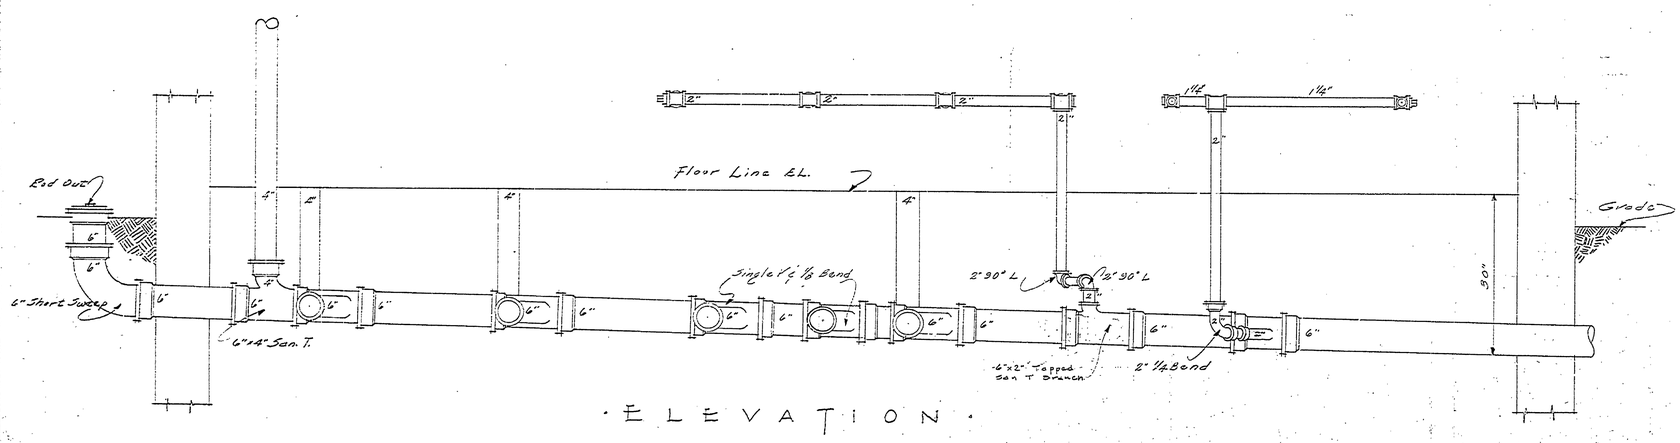

· E L E V A T I O N ·

DETAIL OF PLUMBING

Scale 1" = 1'-0"

Standard Frame Toilet Bldg.

MICHIGAN
DEPARTMENT of CONSERVATION
STATE PARKS DIVISION

A 100