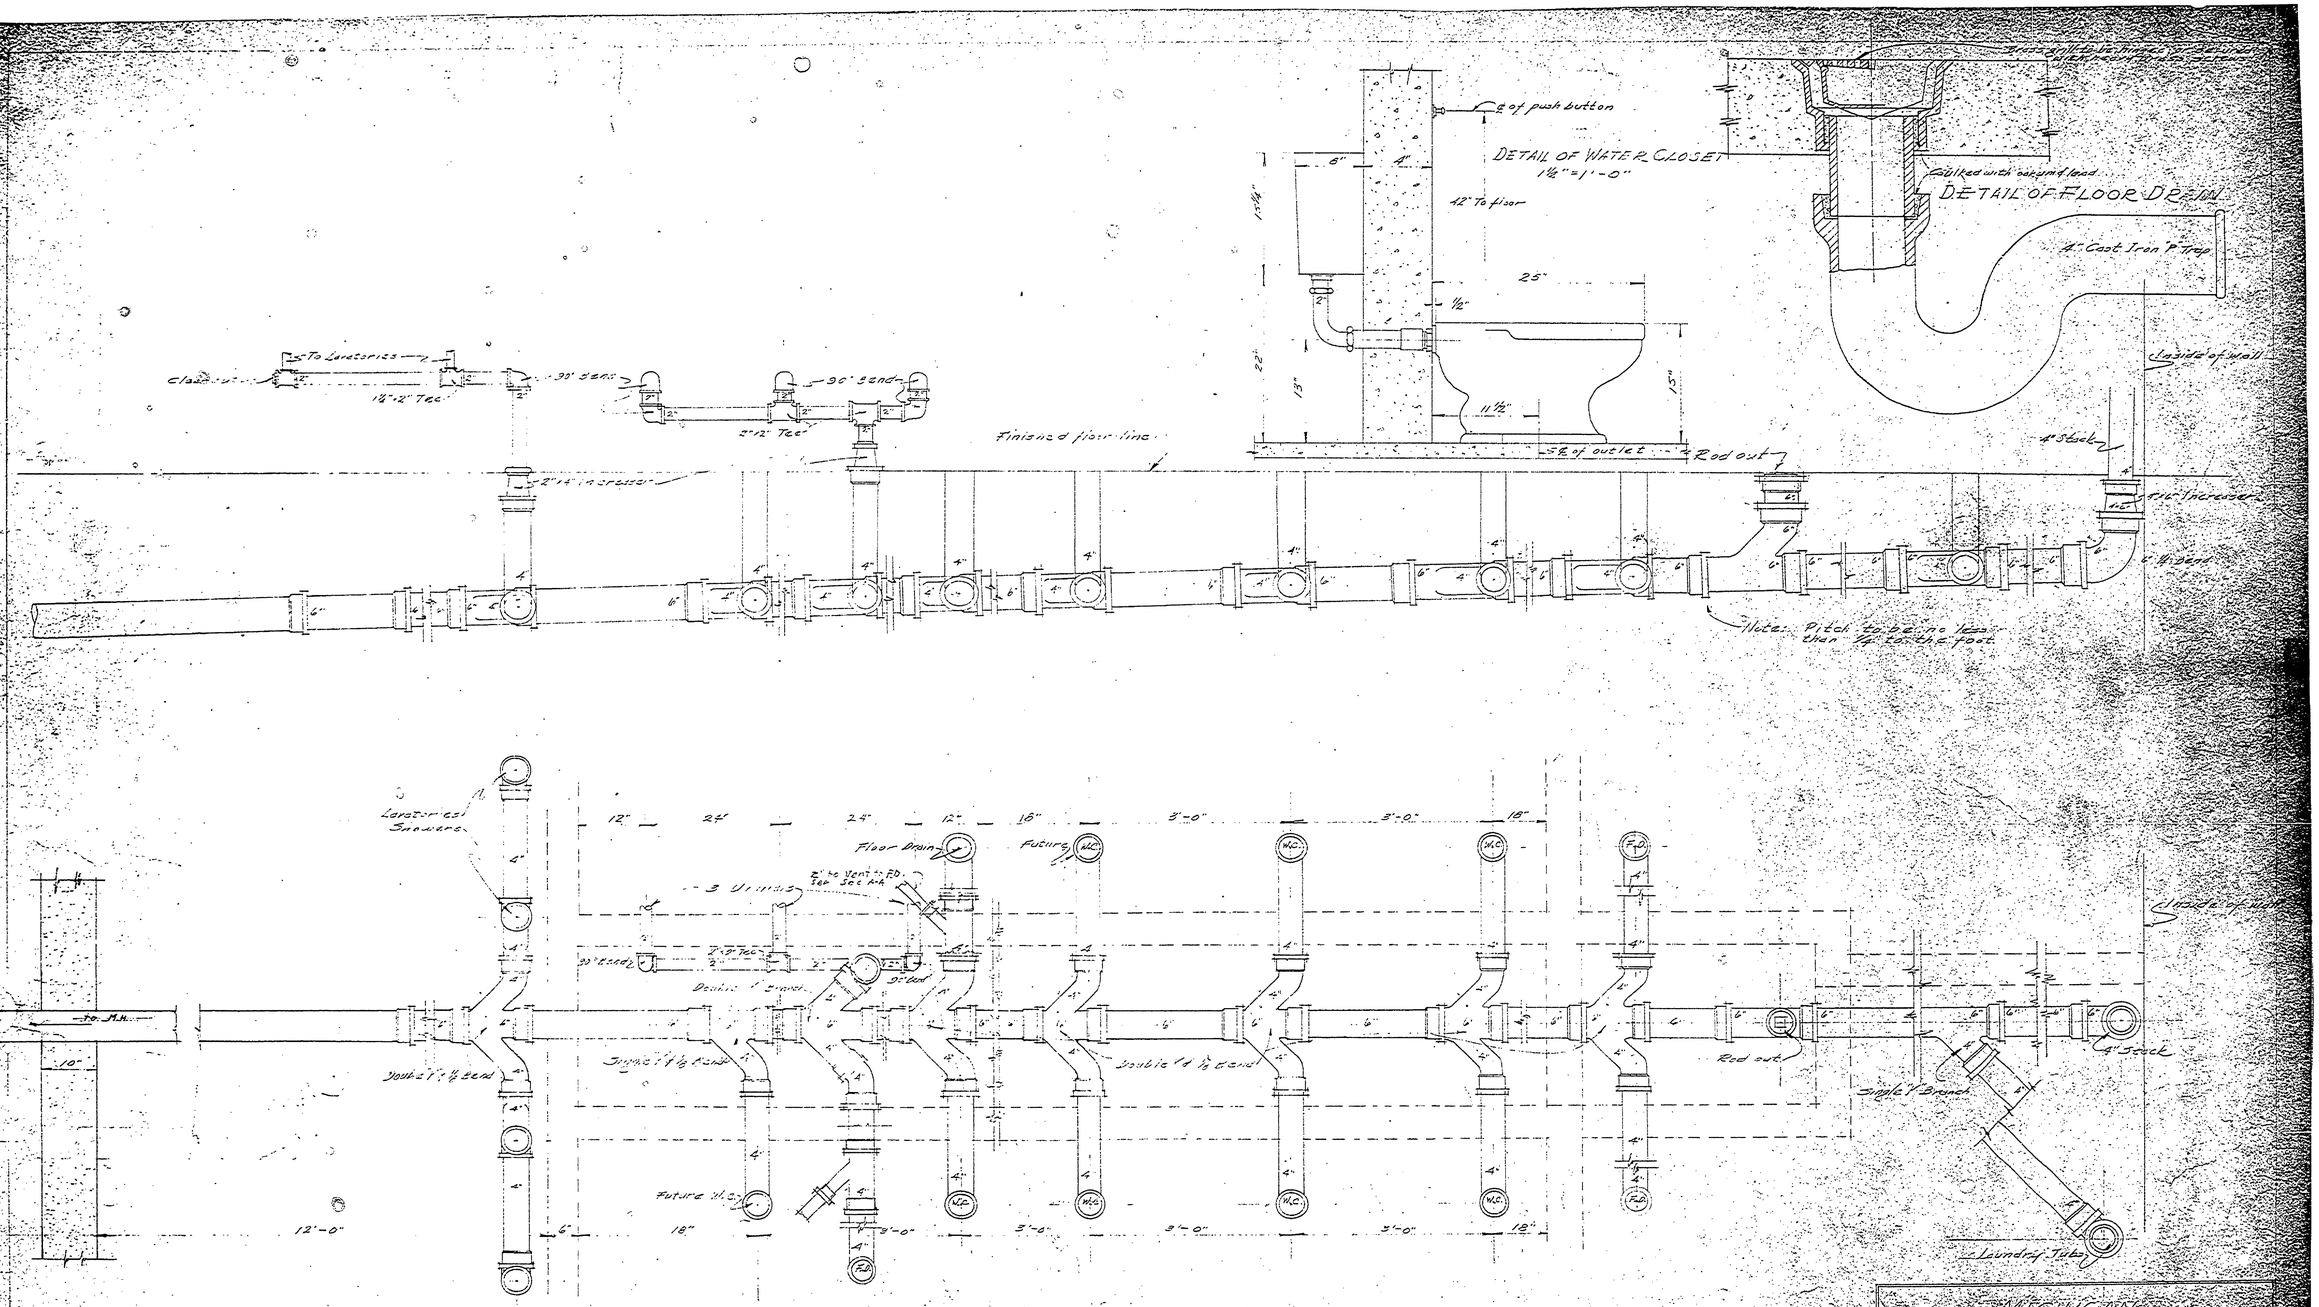

DETAIL OF PLUMBING LAYOUT

SCALE 1"=1'-0"

MICHIGAN
DEPARTMENT OF CORRECTION
DIVISION OF
[redacted]

A-104