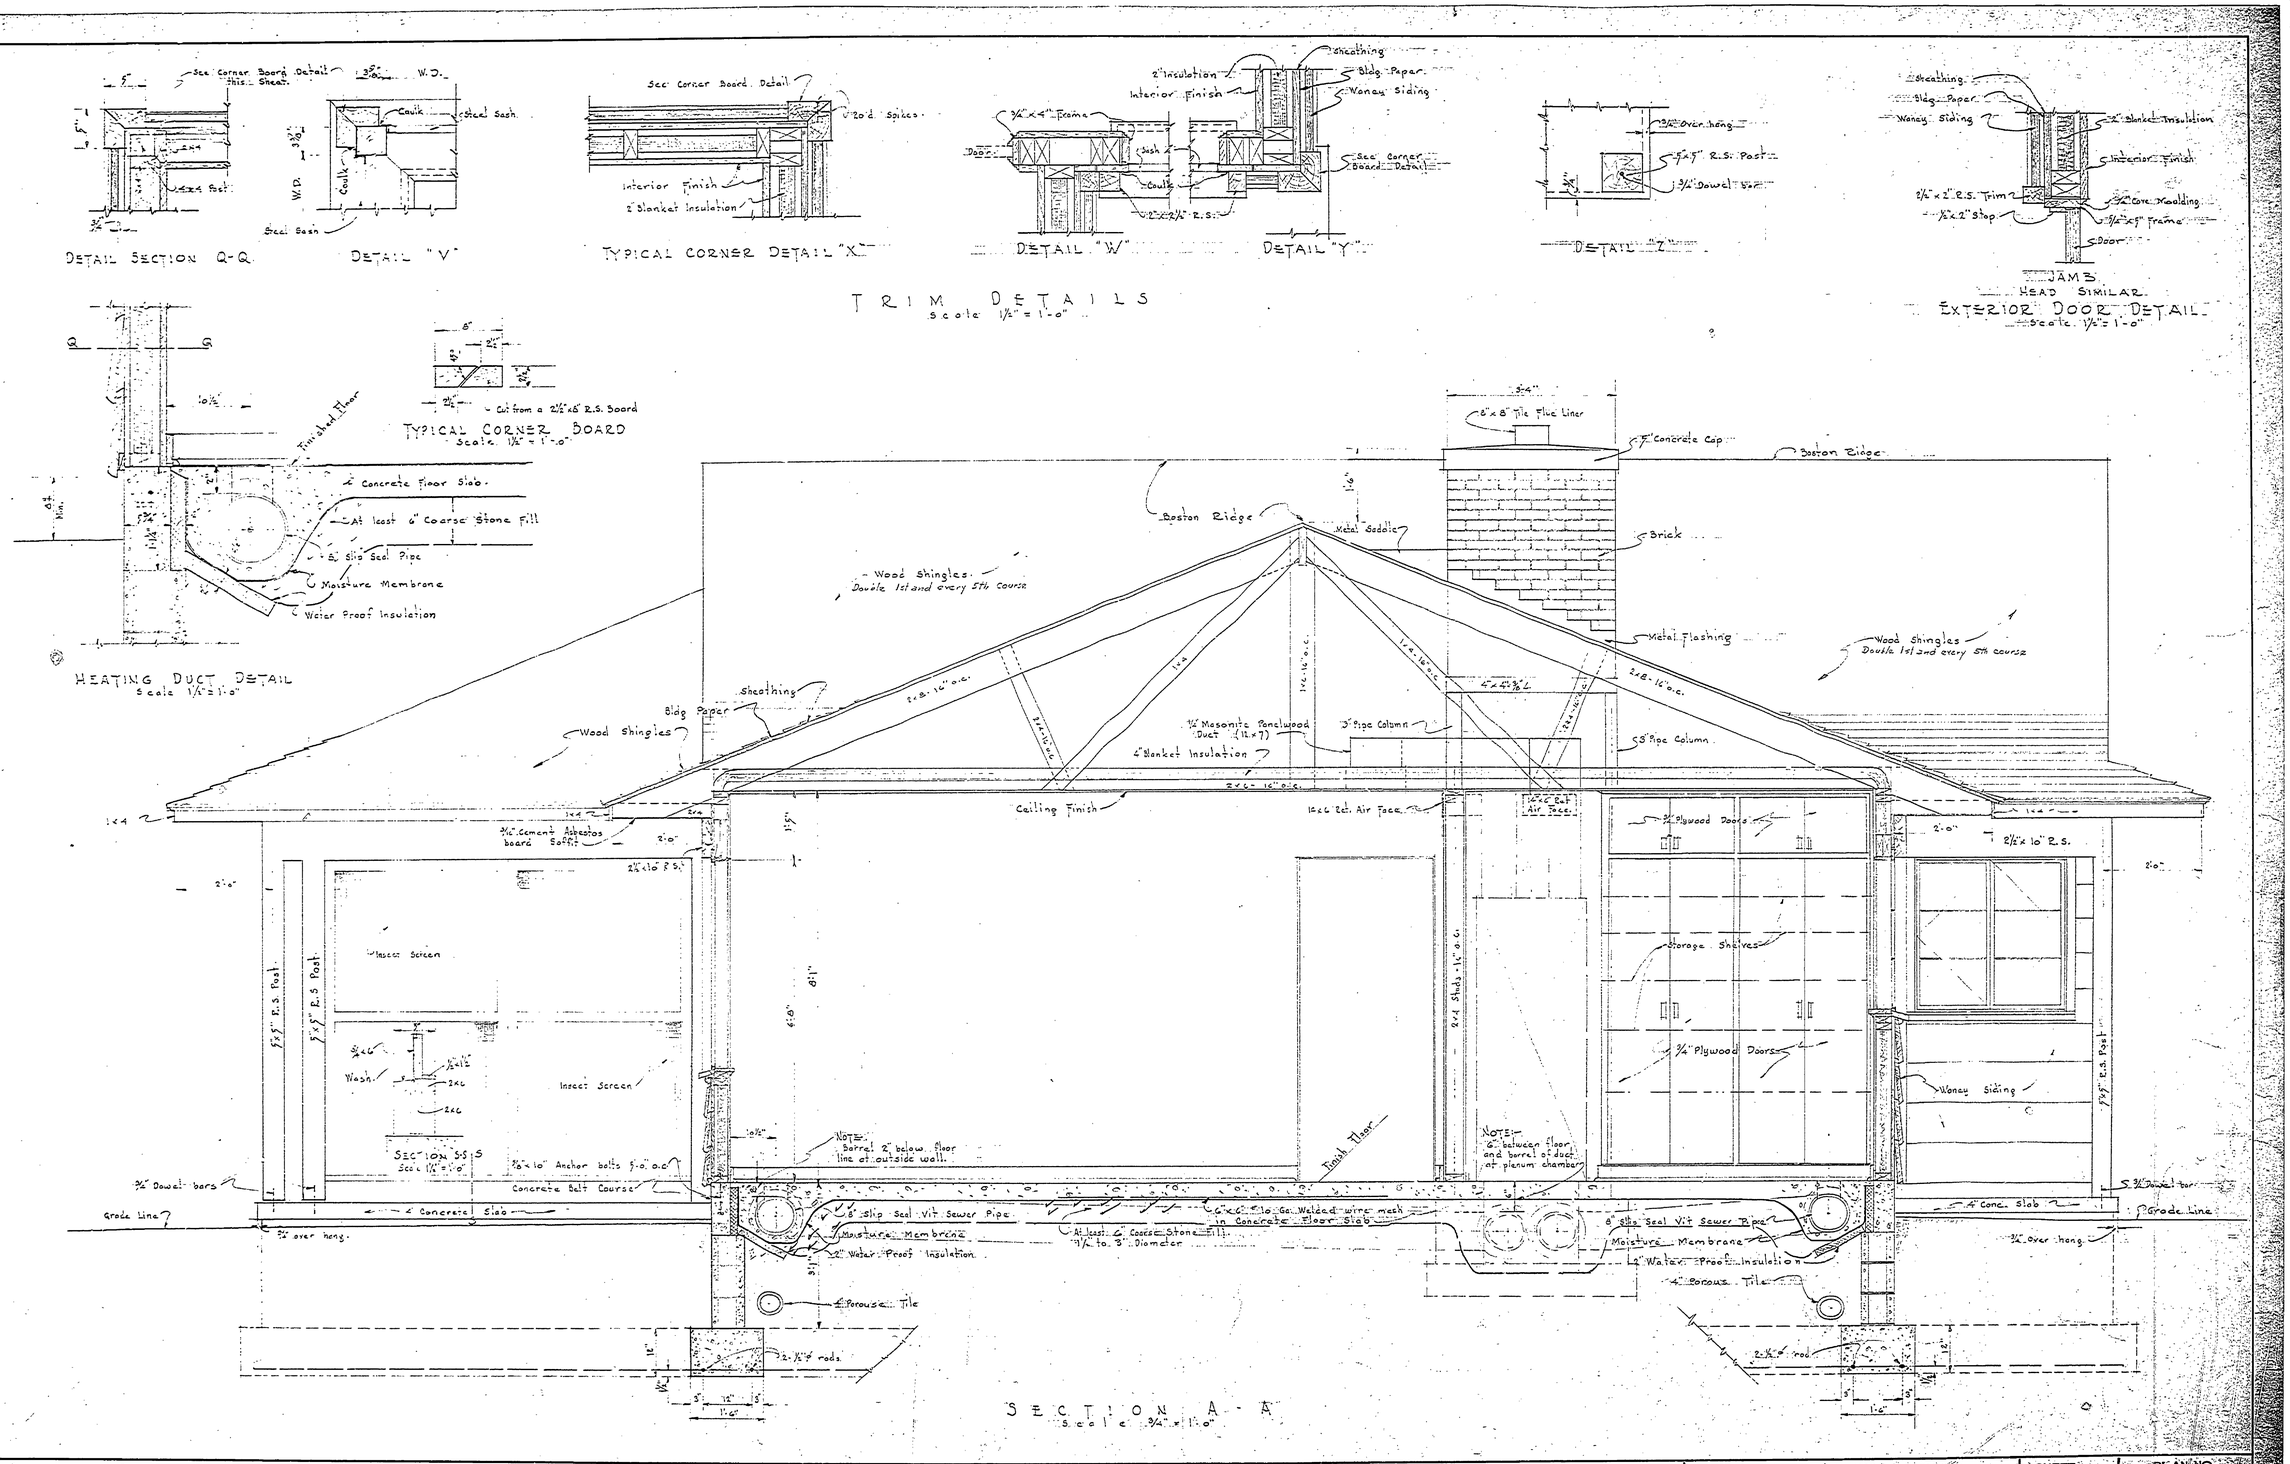

DRAWN BY		REVIEWED BY SECTIONS	DATE
TRACED BY		ARCHITECTURAL	
CHECKED BY		ENGINEERING	
DATE		LANDSCAPE	

APPROVED BY

ASSISTANT CHIEF IN CHARGE OF DESIGN DATE

REVISIONS

NO.	DATE	BY		DATE	BY
1			4		
2			5		
3			6		

MICHIGAN
DEPARTMENT OF CONSERVATION
PARKS AND RECREATION DIVISION

HARRISVILLE STATE PARK
MANAGER'S RESIDENCE

SHEET NO. 4 OF

PLAN NO. A-107