COMMERCIAL BLUEPRINT SERVICE 200 5-69

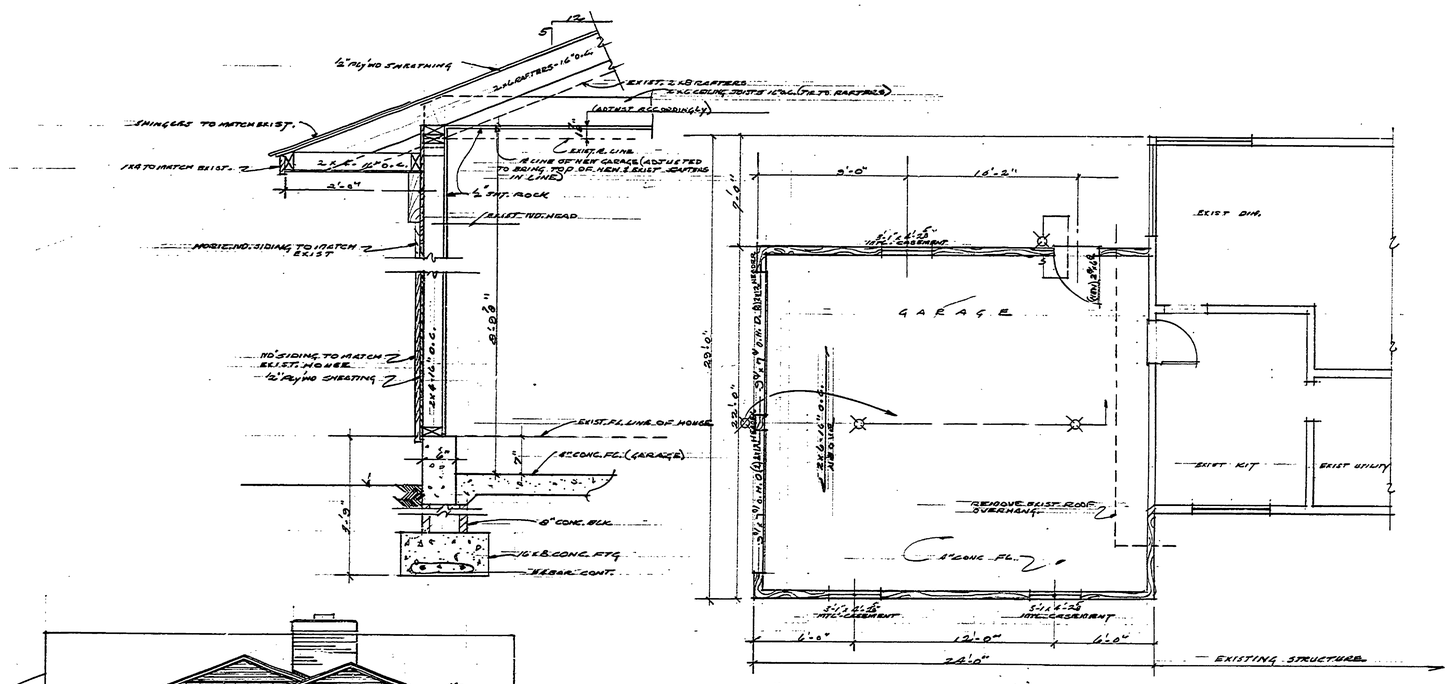

NOTE: ALL DETAILS & DIMENTIONS ARE TAKEN FROM HARRISVILLE STATE PARK RESIDENCE-PLAN A-105. PLAN-A100 WILL BE PROVIDED FOR REFERENCE & SHOULD BE WORKED WITH GARAGE PLAN A-107 (TIMS 54).

SURVEYED BY		DRAWN BY G.R.C.	4/12/68	NO.	DATE	BY	REVISIONS	NO.	DATE	BY	REVISIONS		
DESIGNED BY		CHECKED BY		1.				3.					
	DATE		DATE	2.				4.					

MICHIGAN
DEPARTMENT OF CONSERVATION

(2) CAR GARAGE ADDITION TO EXIST. RESIDENCE-HARRISVILLE STATE PARK

SHEET NO. 1 OF 1

FOR PROJECT NO. PA-108-5726-300-052-F1

BY: _____ DATE _____

RECOMMENDED FOR APPROVAL: C.W.N.C. 4-12-68
ENGINEER OR ARCHITECT — DATE

RECOMMENDED FOR APPROVAL: E. L. Postel 4-15-68
SE CHARGE OF DESIGN — DATE

SECTION APPROVAL

BY: Robert O. Dodge 4-25-68
SECTION CHIEF — DATE

ENGINEERING SECTION

APPROVED: H. C. MacInnis 4-26-68
CHIEF ENGINEER — DATE

SHEET 1 OF 1 PLAN NO. A-107