R-1639 COMMERCIAL BLUEPRINT SERVICE 548-

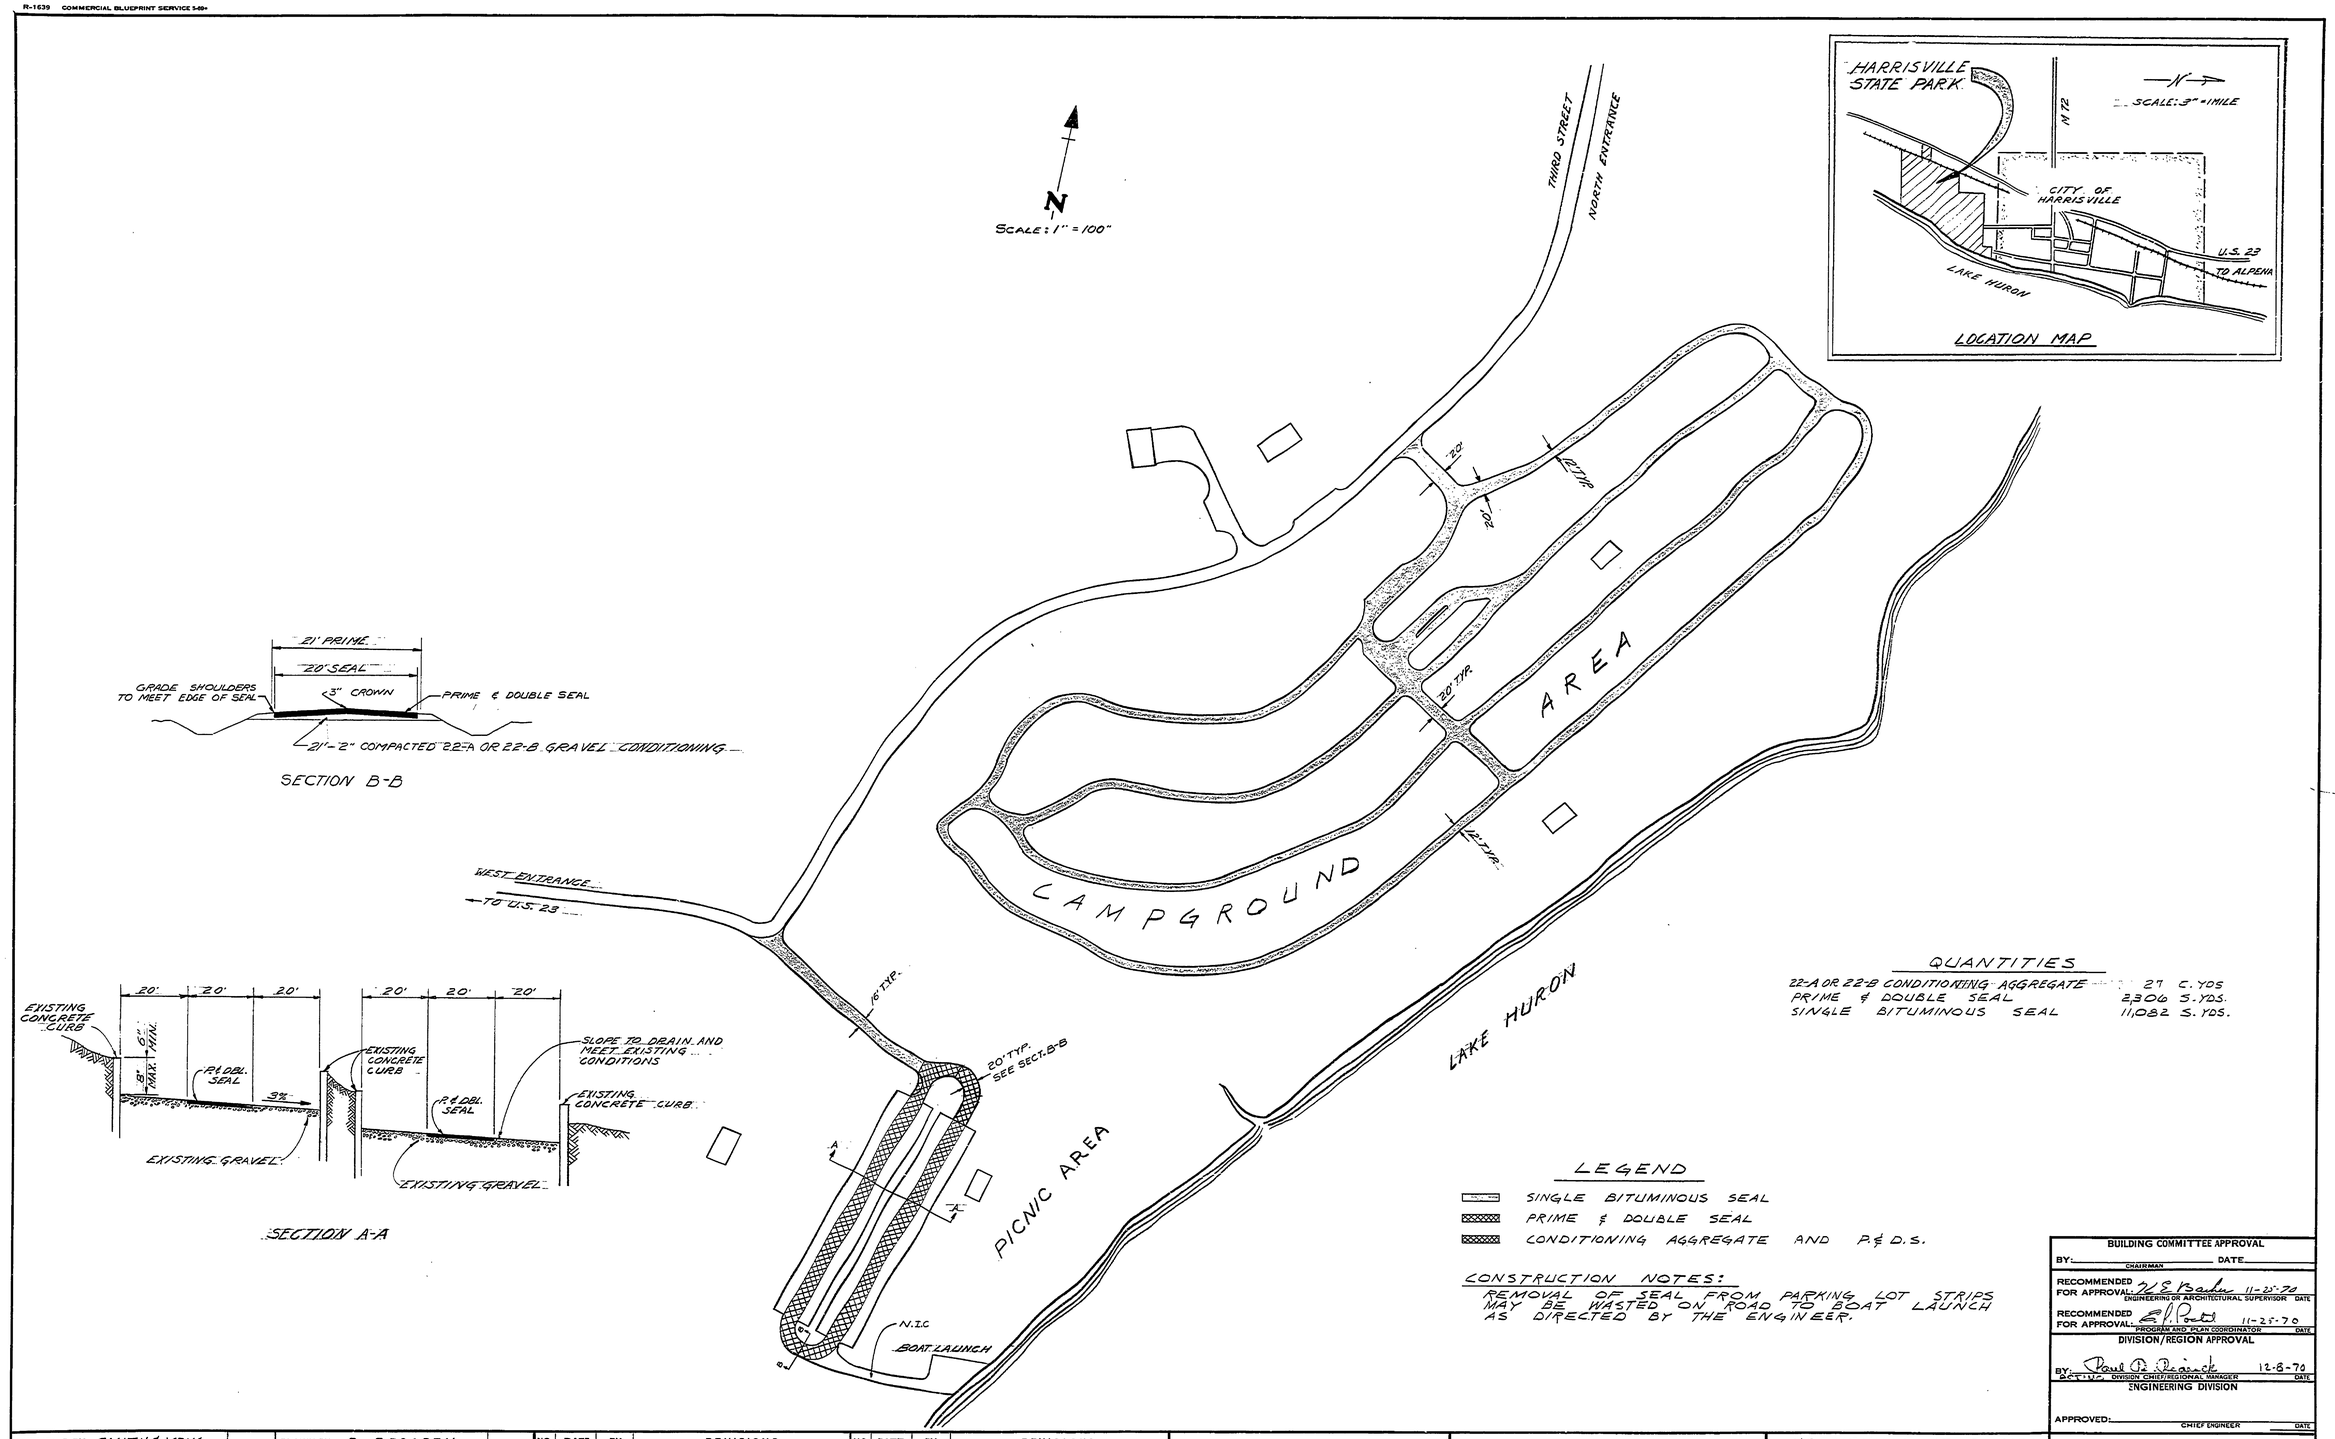

BUILDING COMMITTEE APPROVAL
BY: _____ CHAIRMAN DATE _____
RECOMMENDED FOR APPROVAL: ENGINEERING OR ARCHITECTURAL SUPERVISOR DATE 11-25-70
RECOMMENDED FOR APPROVAL: PROGRAM AND PLAN COORDINATOR DATE 11-25-70
DIVISION/REGION APPROVAL
BY: DIVISION CHIEF/REGIONAL MANAGER DATE 12-8-70
ENGINEERING DIVISION
APPROVED: CHIEF ENGINEER DATE

SURVEYED BY SMITH & YPMA		DRAWN BY B. BROGREN		NO.	DATE	BY	REVISIONS	NO.	DATE	BY	REVISIONS		
DESIGNED BY L. SMITH		CHECKED BY		1.				3.					
	DATE		DATE	2.				4.					

MICHIGAN DEPARTMENT OF NATURAL RESOURCES

CAMPGROUND ROADS & PARKING LOT — SHEET TITLE

HARRISVILLE STATE PARK — AREA OR PARK

BITUMINOUS SURFACING — PROJECT

PROJECT NO. 02-5510

SHEET 1 OF 1 PLAN NO. E-118