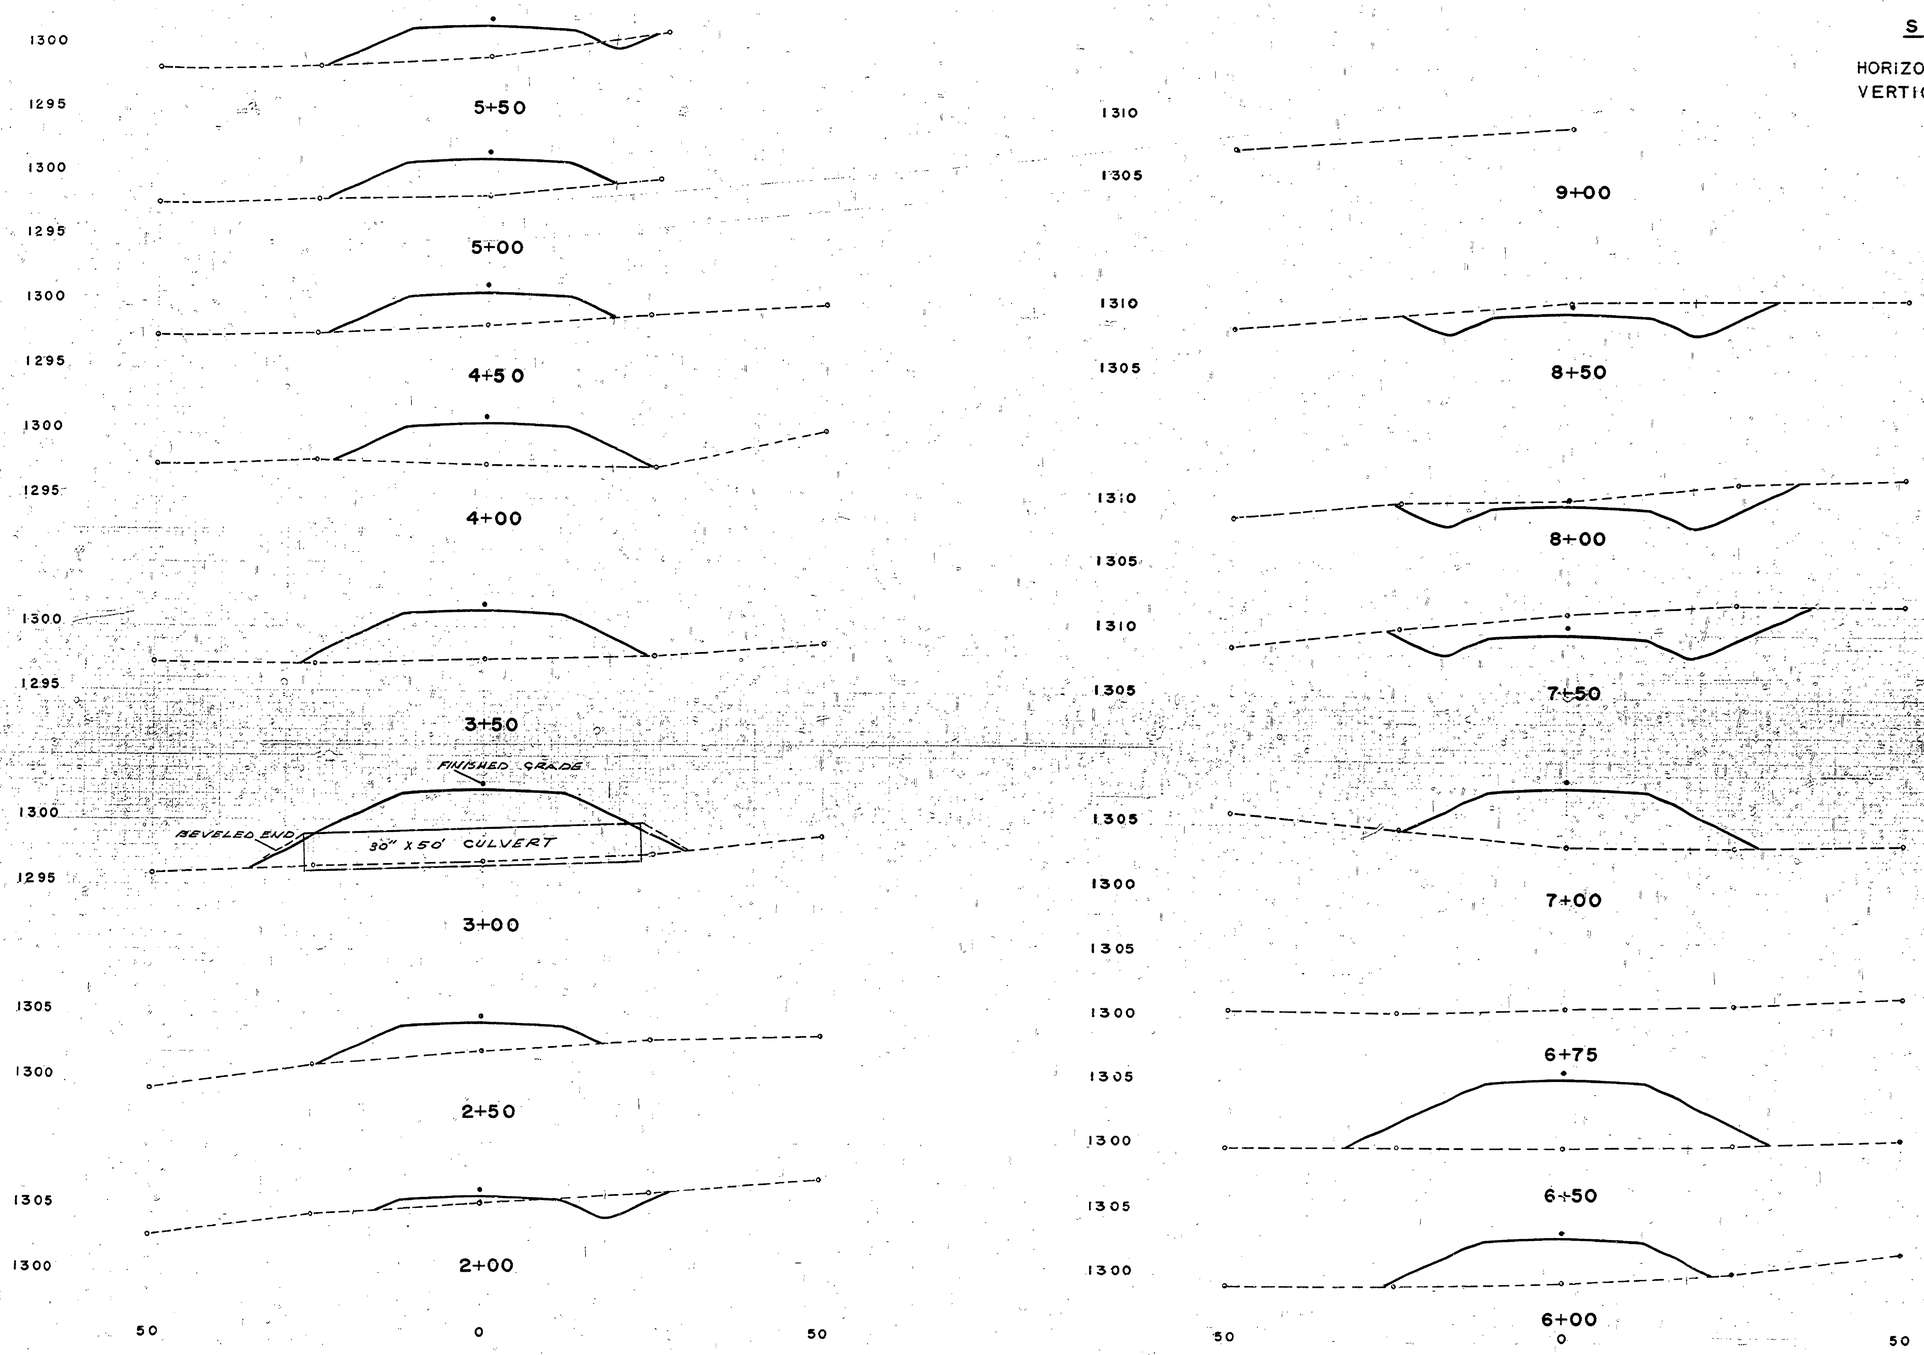

DESIGNED BY		DATE	
DRAWN BY	W. A. A.	11-61	
CHECKED BY	L. M. C.		

REVIEWED		DATE
ARCHITECTURAL	H.H.S.	12-7-62
ENGINEERING	G.S.P.	12-7-62
LANDSCAPE	L.M.C.	12-6-62

APPROVED

DATE	NO.	DATE	BY
12-17-62	1		
	2		
1/13-63	3		
	4		
	5		
	6		

REVISIONS

DATE	BY

MICHIGAN
DEPARTMENT OF CONSERVATION
PARKS AND RECREATION DIVISION

GOGEBIC LAKE STATE PARK
DAY USE ENTRANCE ROAD
CROSS SECTIONS

SHEET NO. 2 OF 2

PLAN NO. L-104