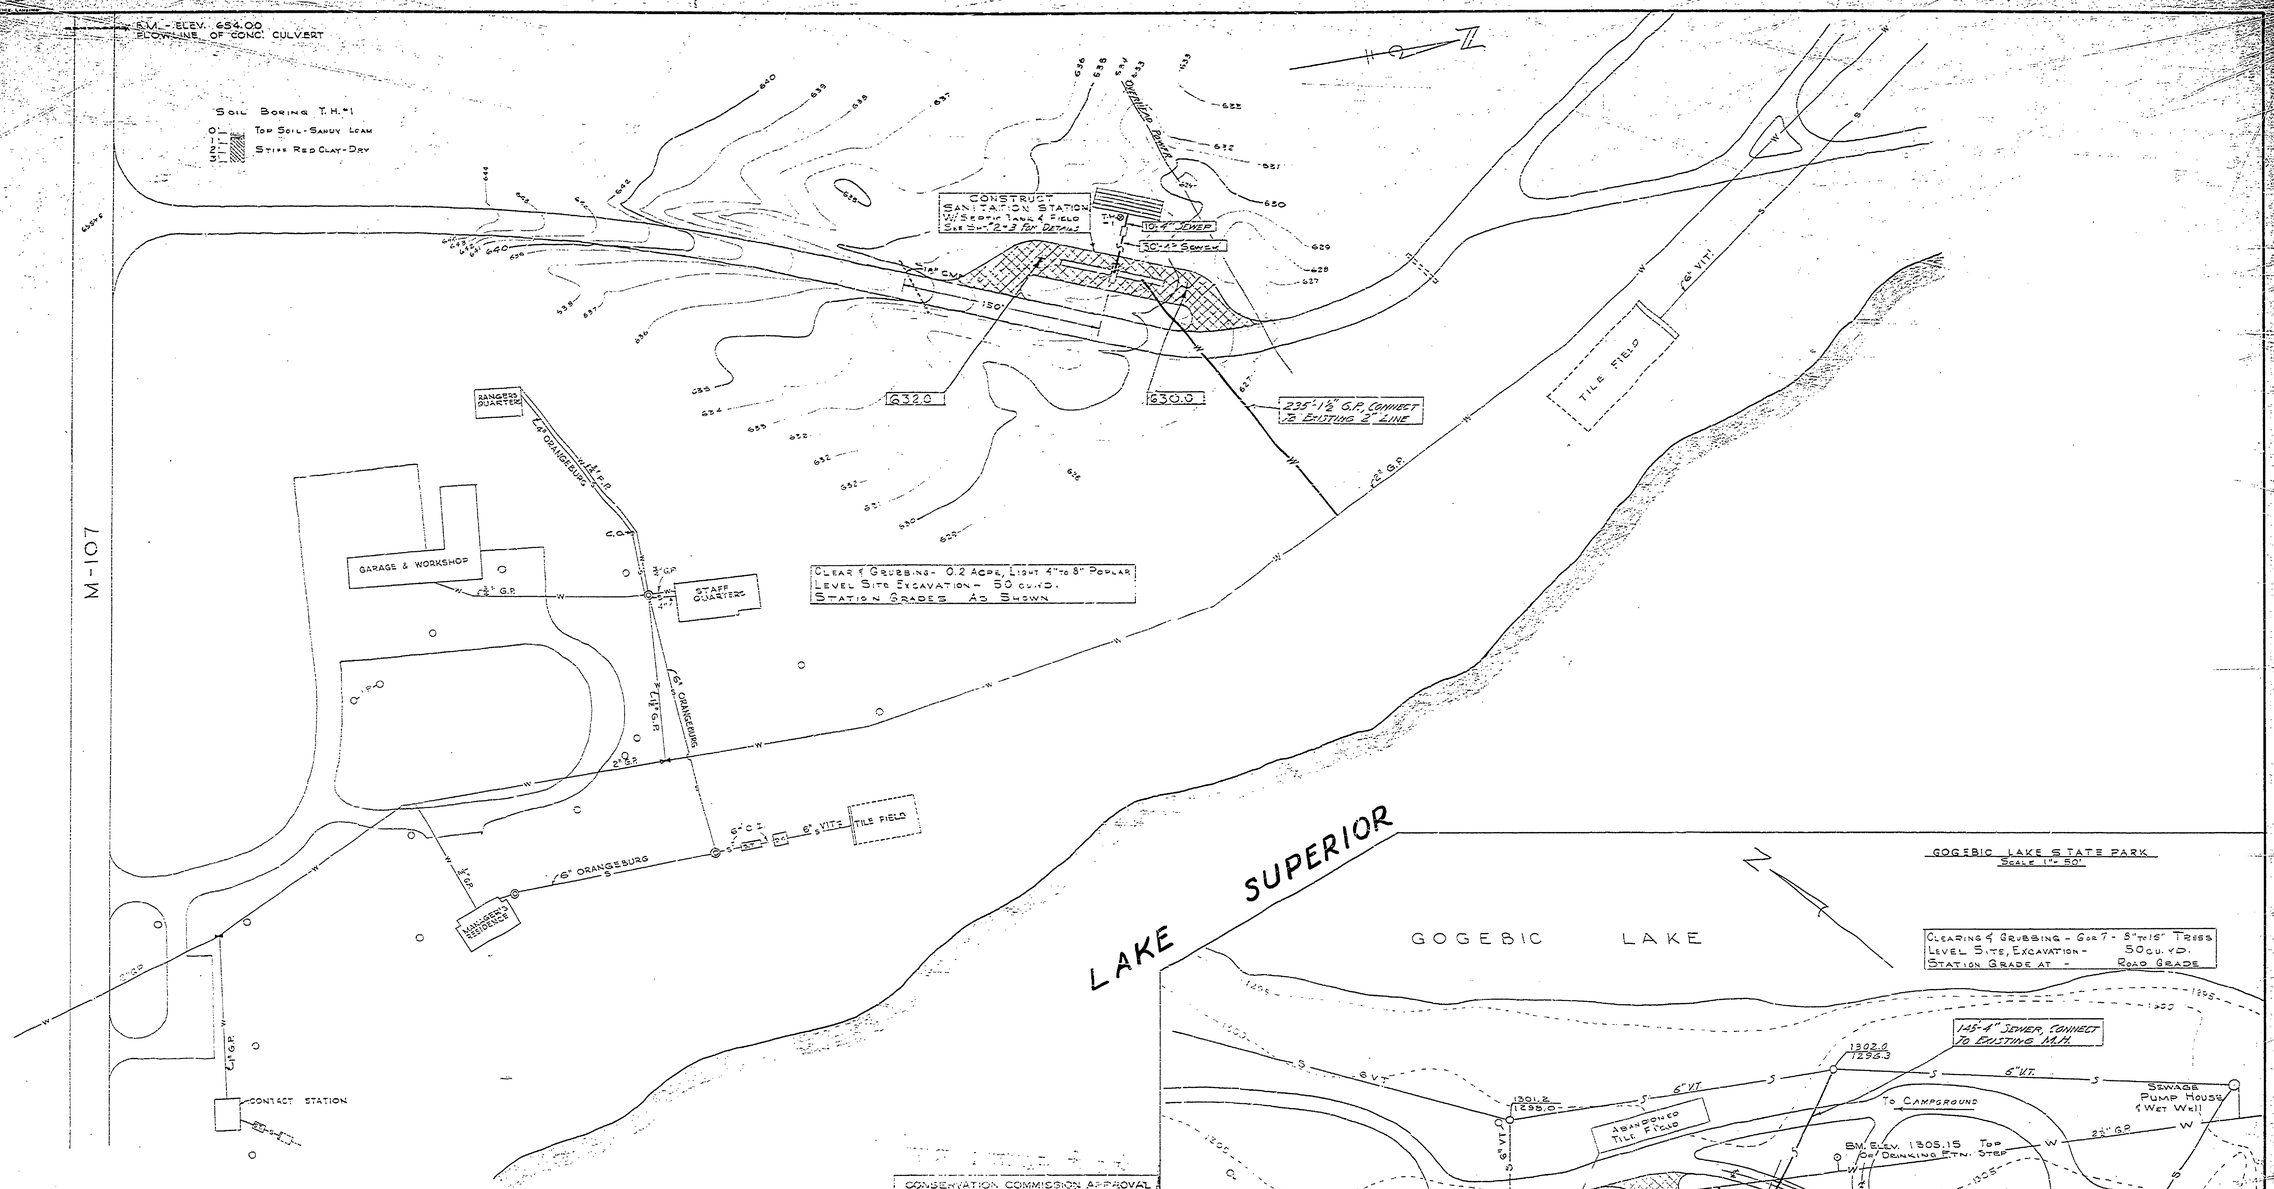

PORCUPINE MOUNTAINS STATE PARK
SCALE 1" = 50'

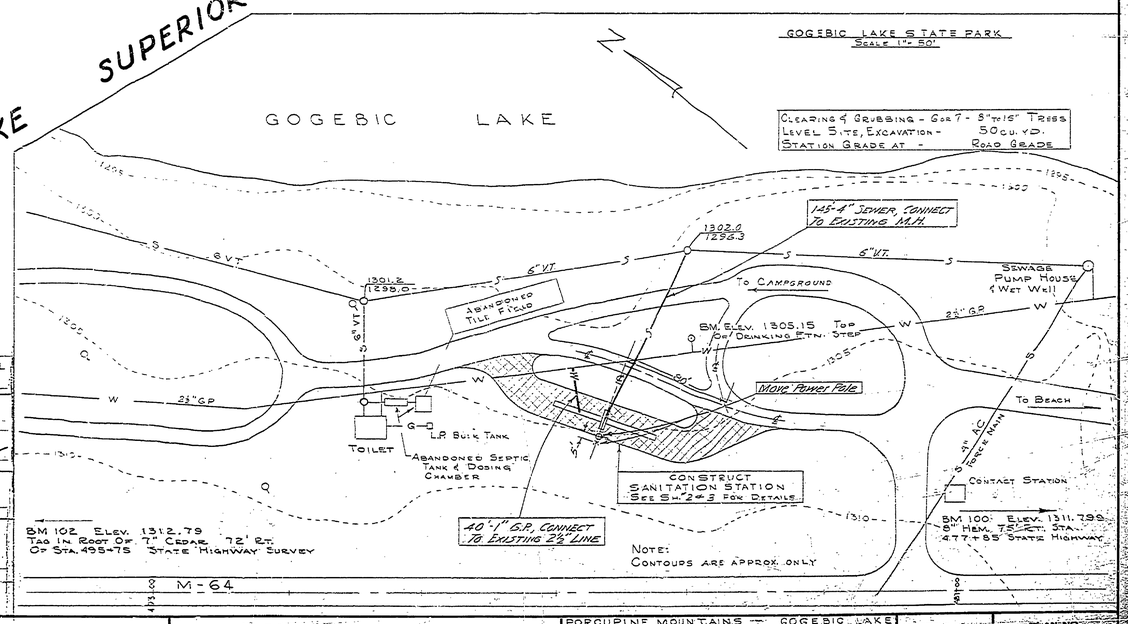

DATE	NO.	DATE	BY
	1		
	2		
	3		
	4		
	5		
	6		

REVISIONS

	DATE	BY

APPROVED — CHIEF, R.P. DIVISION — ASST. CHIEF OF DIVISION — CHIEF OF PLANNING AND CONSTRUCTION

	DATE
REVIEWED	
ARCHITECTURAL	
ENGINEERING	
LANDSCAPE	

		DATE
DESIGNED BY		
DRAWN BY		
CHECKED BY	K. Jensen	12-64

M-107

CONSERVATION COMMISSION APPROVAL
BY: _____ DATE: _____

DESIGN
RECOMMENDED FOR APPROVAL: _____ DESIGNER DATE
RECOMMENDED FOR APPROVAL: _____ IN CHARGE OF DESIGN DATE 11-15-65

CONSTRUCTION APPROVAL
BY: _____ DATE: 7/21/66

MICHIGAN
DEPARTMENT OF CONSERVATION
APPROVED: _____ CHIEF ENGINEER DATE 1-31-66

PLAN No.	PROJECT NUMBER	SHEET OF

MICHIGAN
DEPARTMENT OF CONSERVATION
PARKS AND RECREATION DIVISION

PORCUPINE MOUNTAINS — GOGEBIC LAKE
STATE PARKS
SANITATION STATION PLOT PLANS
CONTRACT NUMBER 5

SHEET NO. 5 OF 5

PLAN NO.
PORCUPINE MTN. E-107
GOGEBIC L. E-108