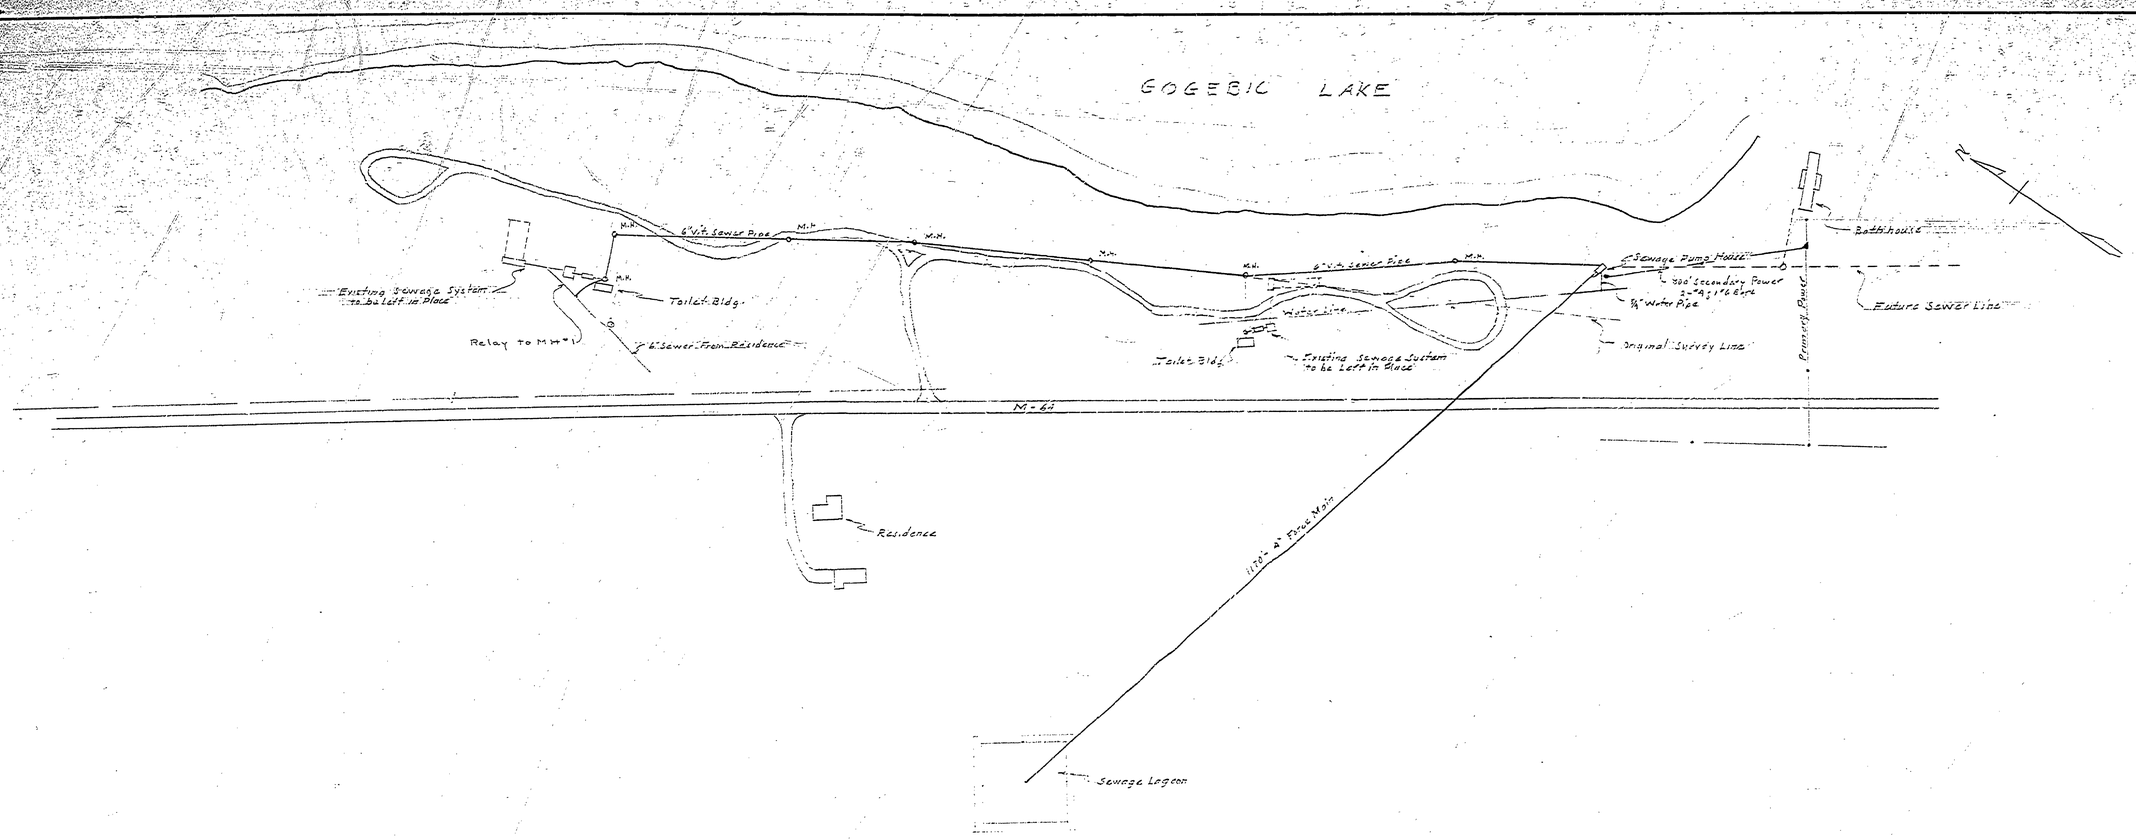

GENERAL LAYOUT PLAN FOR SEWERAGE SYSTEM

NO.	DATE	BY	REVISIONS	DATE	BY
1			4		
2			5		
3			6		

DRAWN BY E.J.P.
TRACED BY
CHECKED BY E.J.P.
DATE Oct. 28, 1958

REVIEWED BY SECTIONS		DATE
ARCHITECTURAL	J.I.R.	11-10-58
ENGINEERING	J.I.R.	11-10-58
LANDSCAPE	J.I.R.	11-10-58

APPROVED BY H. G. Mac Laren
ASSISTANT CHIEF IN CHARGE OF DESIGN
DATE 11-10-58

MICHIGAN
DEPARTMENT OF CONSERVATION
PARKS AND RECREATION DIVISION

GOGEBIC LAKE STATE PARK
CENTRAL SEWAGE DISPOSAL SYSTEM
SCALE 1"=200'

SHEET NO. 1 OF 4

PLAN NO. E-187