COMMERCIAL BLUEPRINT SERVICE 50 5-61

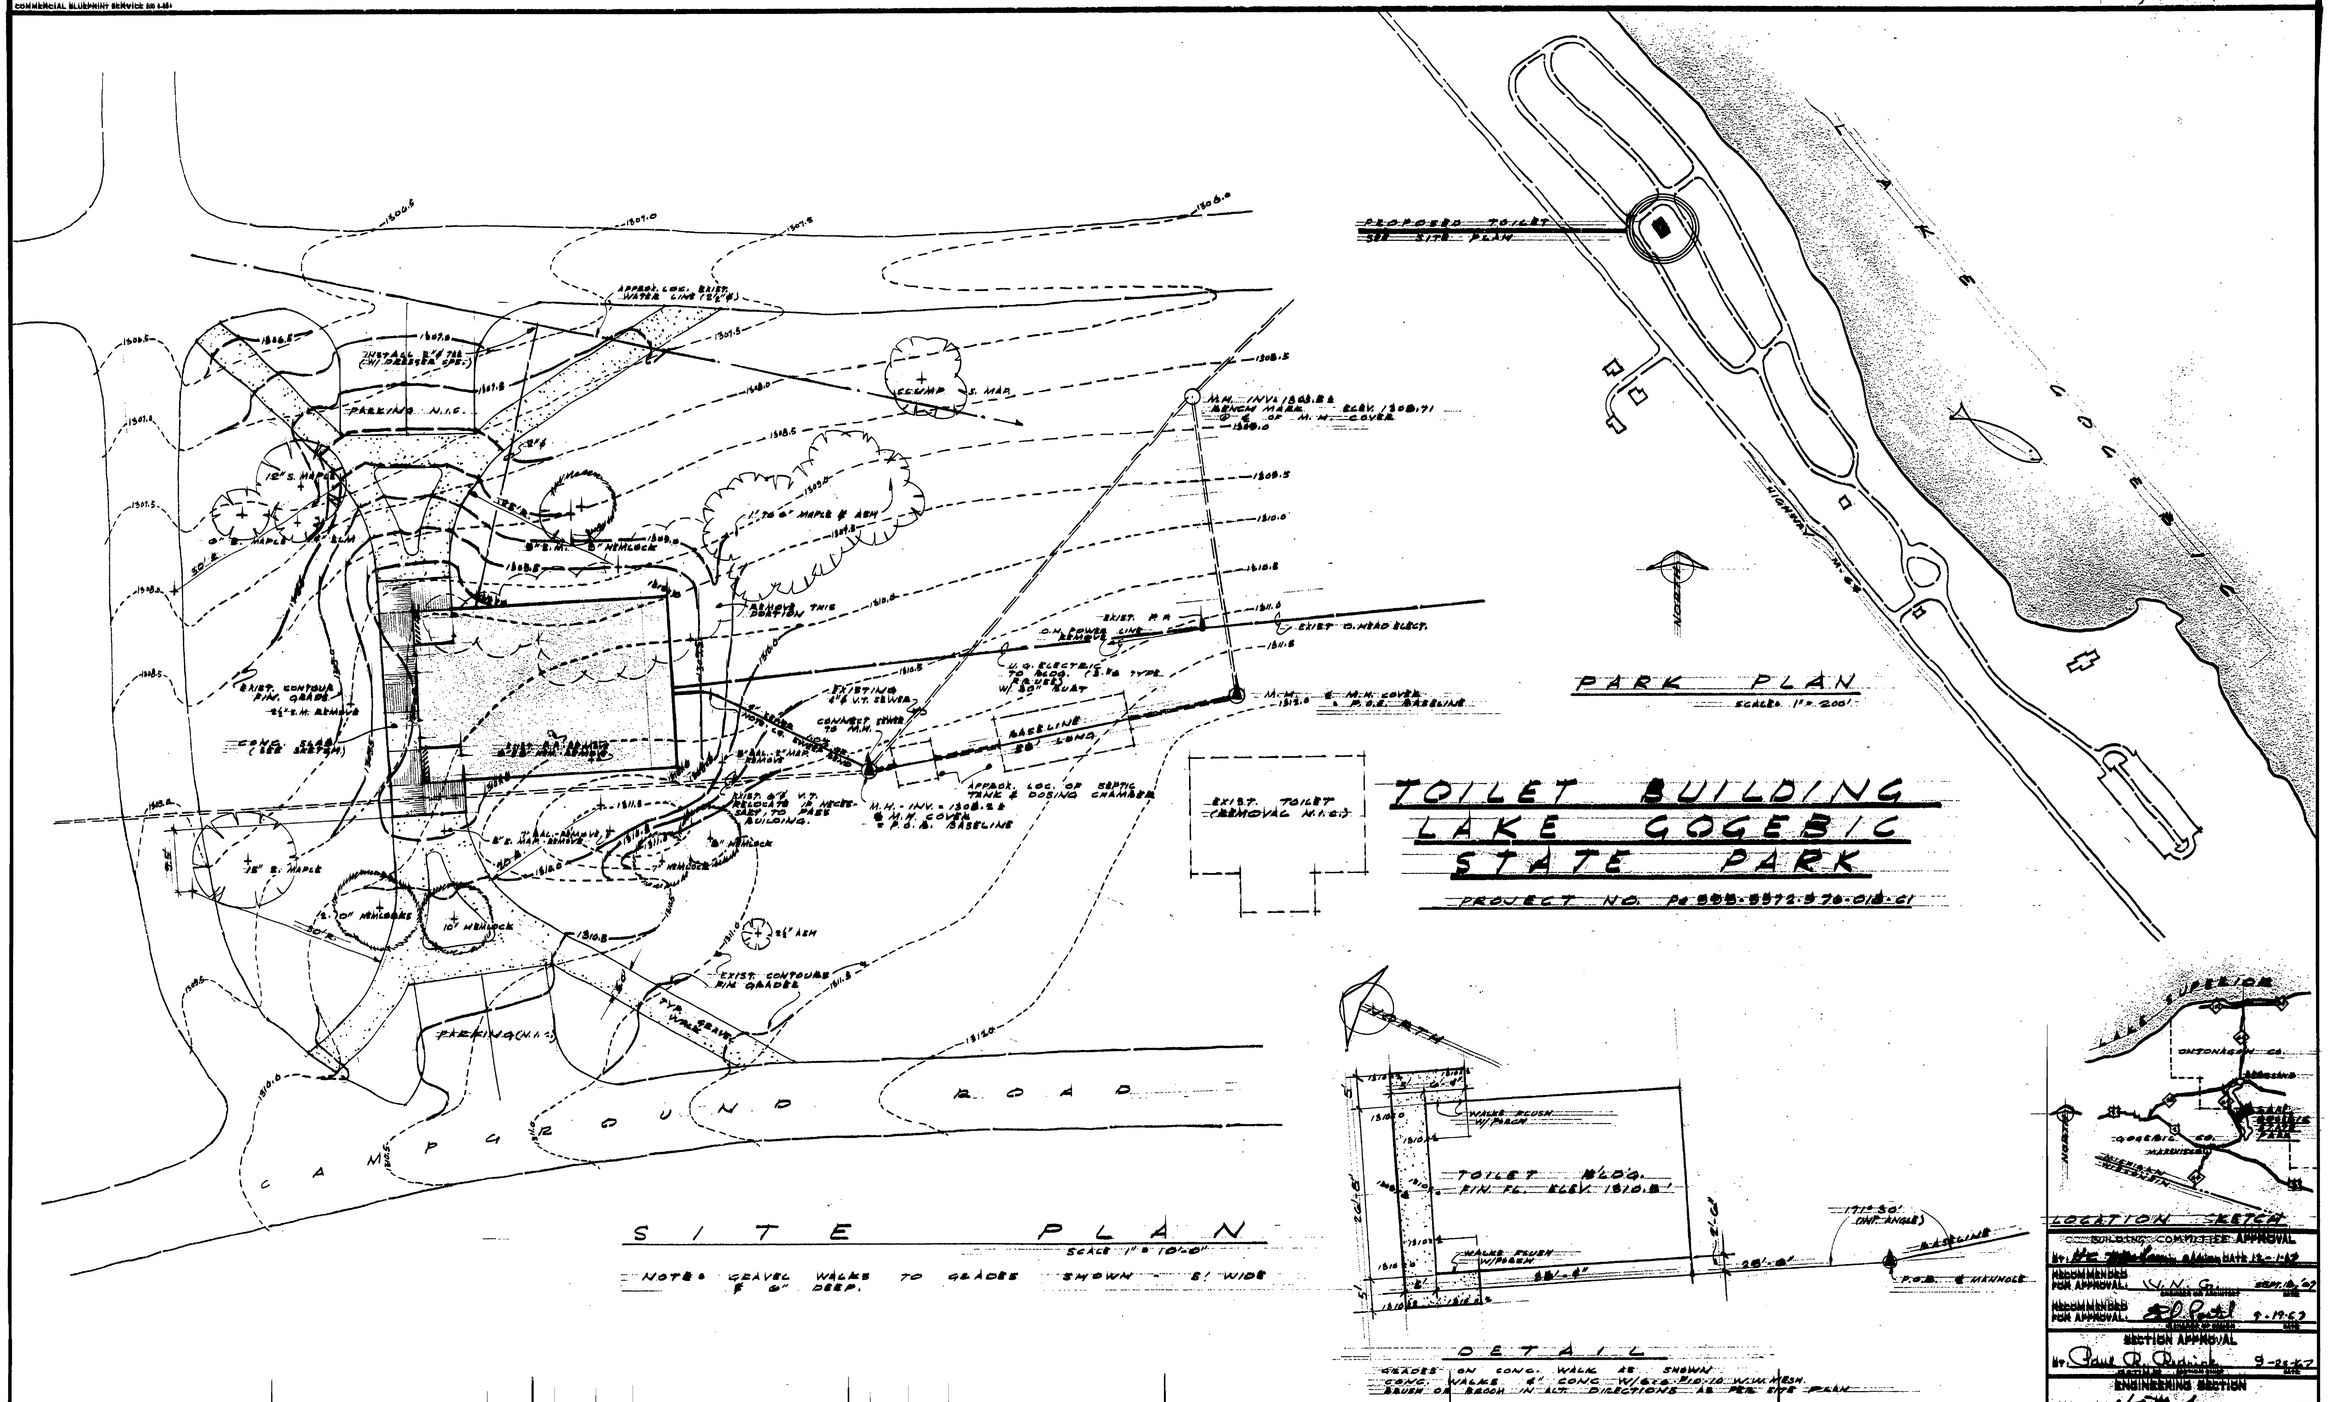

SURVEYED BY		SEPT. '66	DRAWN BY		SEPT. '67	NO.	DATE	BY	REVISIONS	NO.	DATE	BY	REVISIONS	MICHIGAN DEPARTMENT OF CONSERVATION	LAKE GOGEBIC STATE PARK TOILET & SHOWER BUILDING
DESIGNED BY			CHECKED BY			1.				3.					
		DATE			DATE	2.				4.					

SHEET NO. 1 OF 6
FOR PROJECT NO. P.R. 888-5572-570-018-61
SHEET 1 OF 6
PLAN NO. 1-104