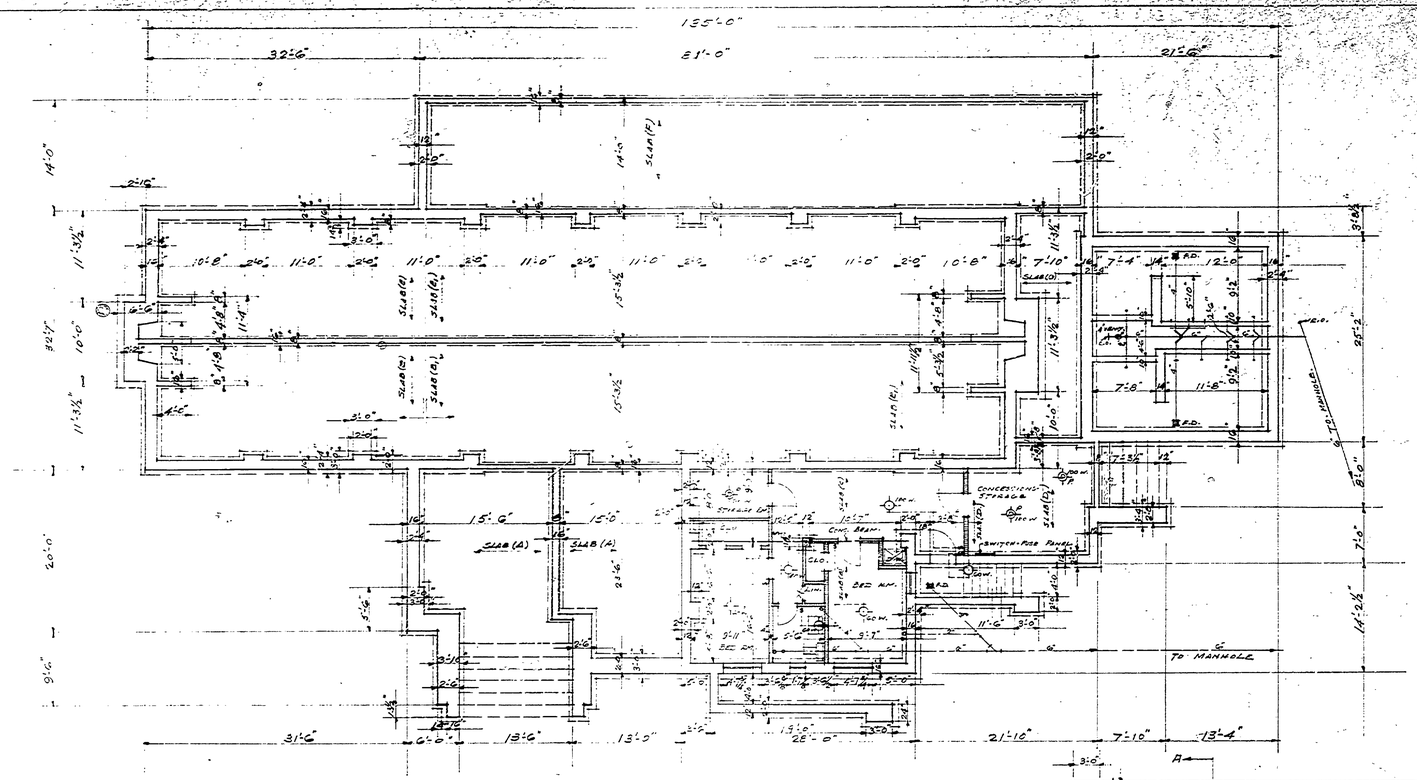

BASEMENT AND FOOTING PLAN.
SCALE 1/8" = 1'-0"

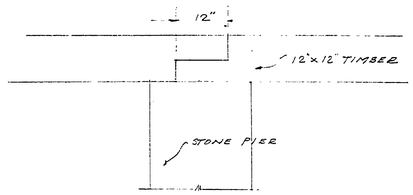

DETAIL OF SPLICE PLATE AT PAVILION

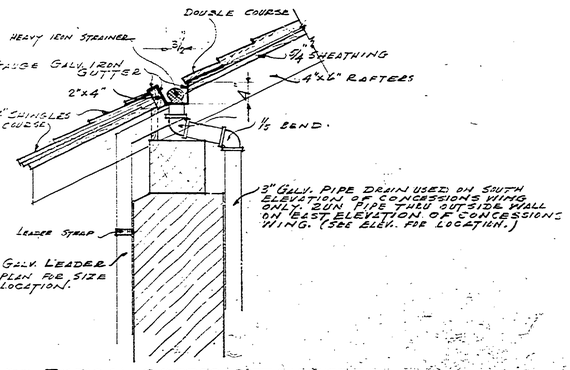

TYPICAL GUTTER DETAILS
FOR CONCESSIONS AND TOILET WINGS.
SCALE 1" = 1'-0"

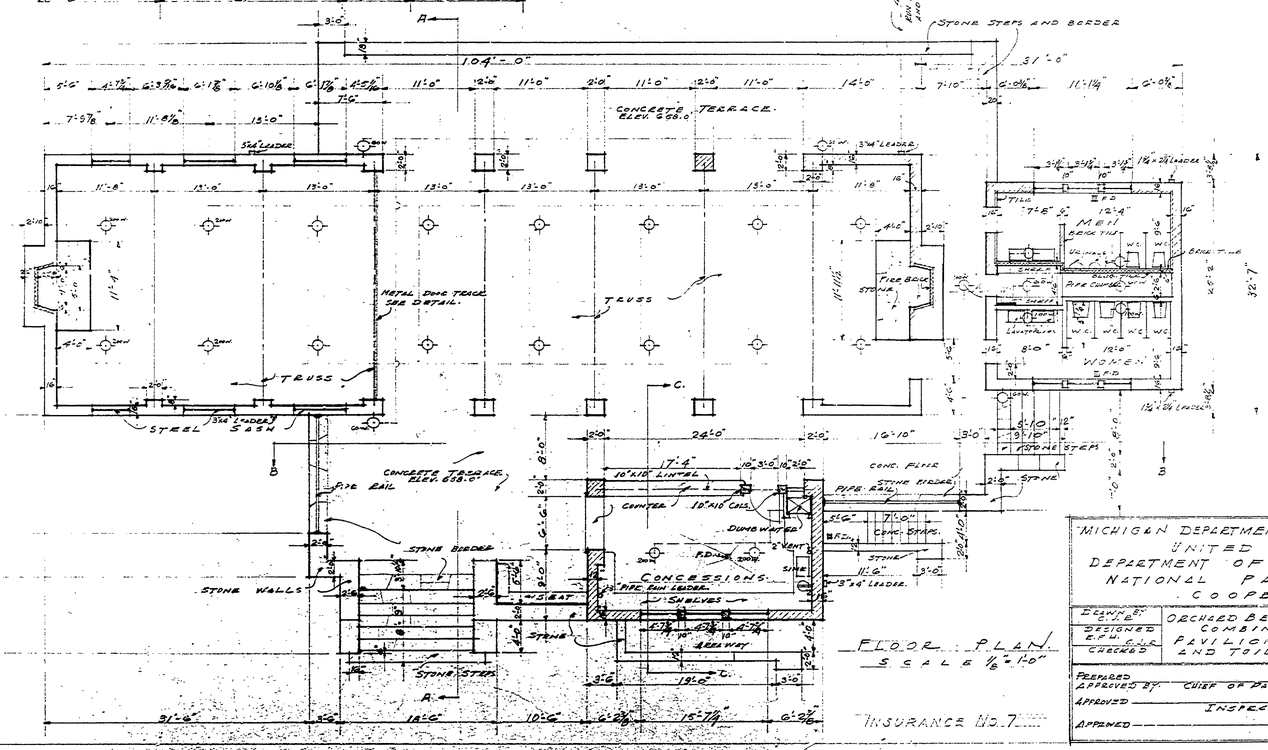

FLOOR PLAN.
SCALE 1/8" = 1'-0"

INSURANCE No. 7

REVISED SEPT 4-40.

A-101

MICHIGAN DEPARTMENT OF CONSERVATION.
UNITED STATES
DEPARTMENT OF THE INTERIOR
NATIONAL PARK SERVICE
COOPERATING.

DRAWN BY	ORCHARD BEACH STATE PARK COMBINATION PAVILION - STORE AND TOILET BUILDING	PLAN NO. LUD 9/48
DESIGNED E.F.W.		SHEET NO.
CHECKED		SCALE 1/8" = 1'-0"
		DATE 5-6-40

PREPARED
APPROVED BY: CHIEF OF PARKS DIVISION — DATE
APPROVED — INSPECTOR — DATE
APPROVED — DATE