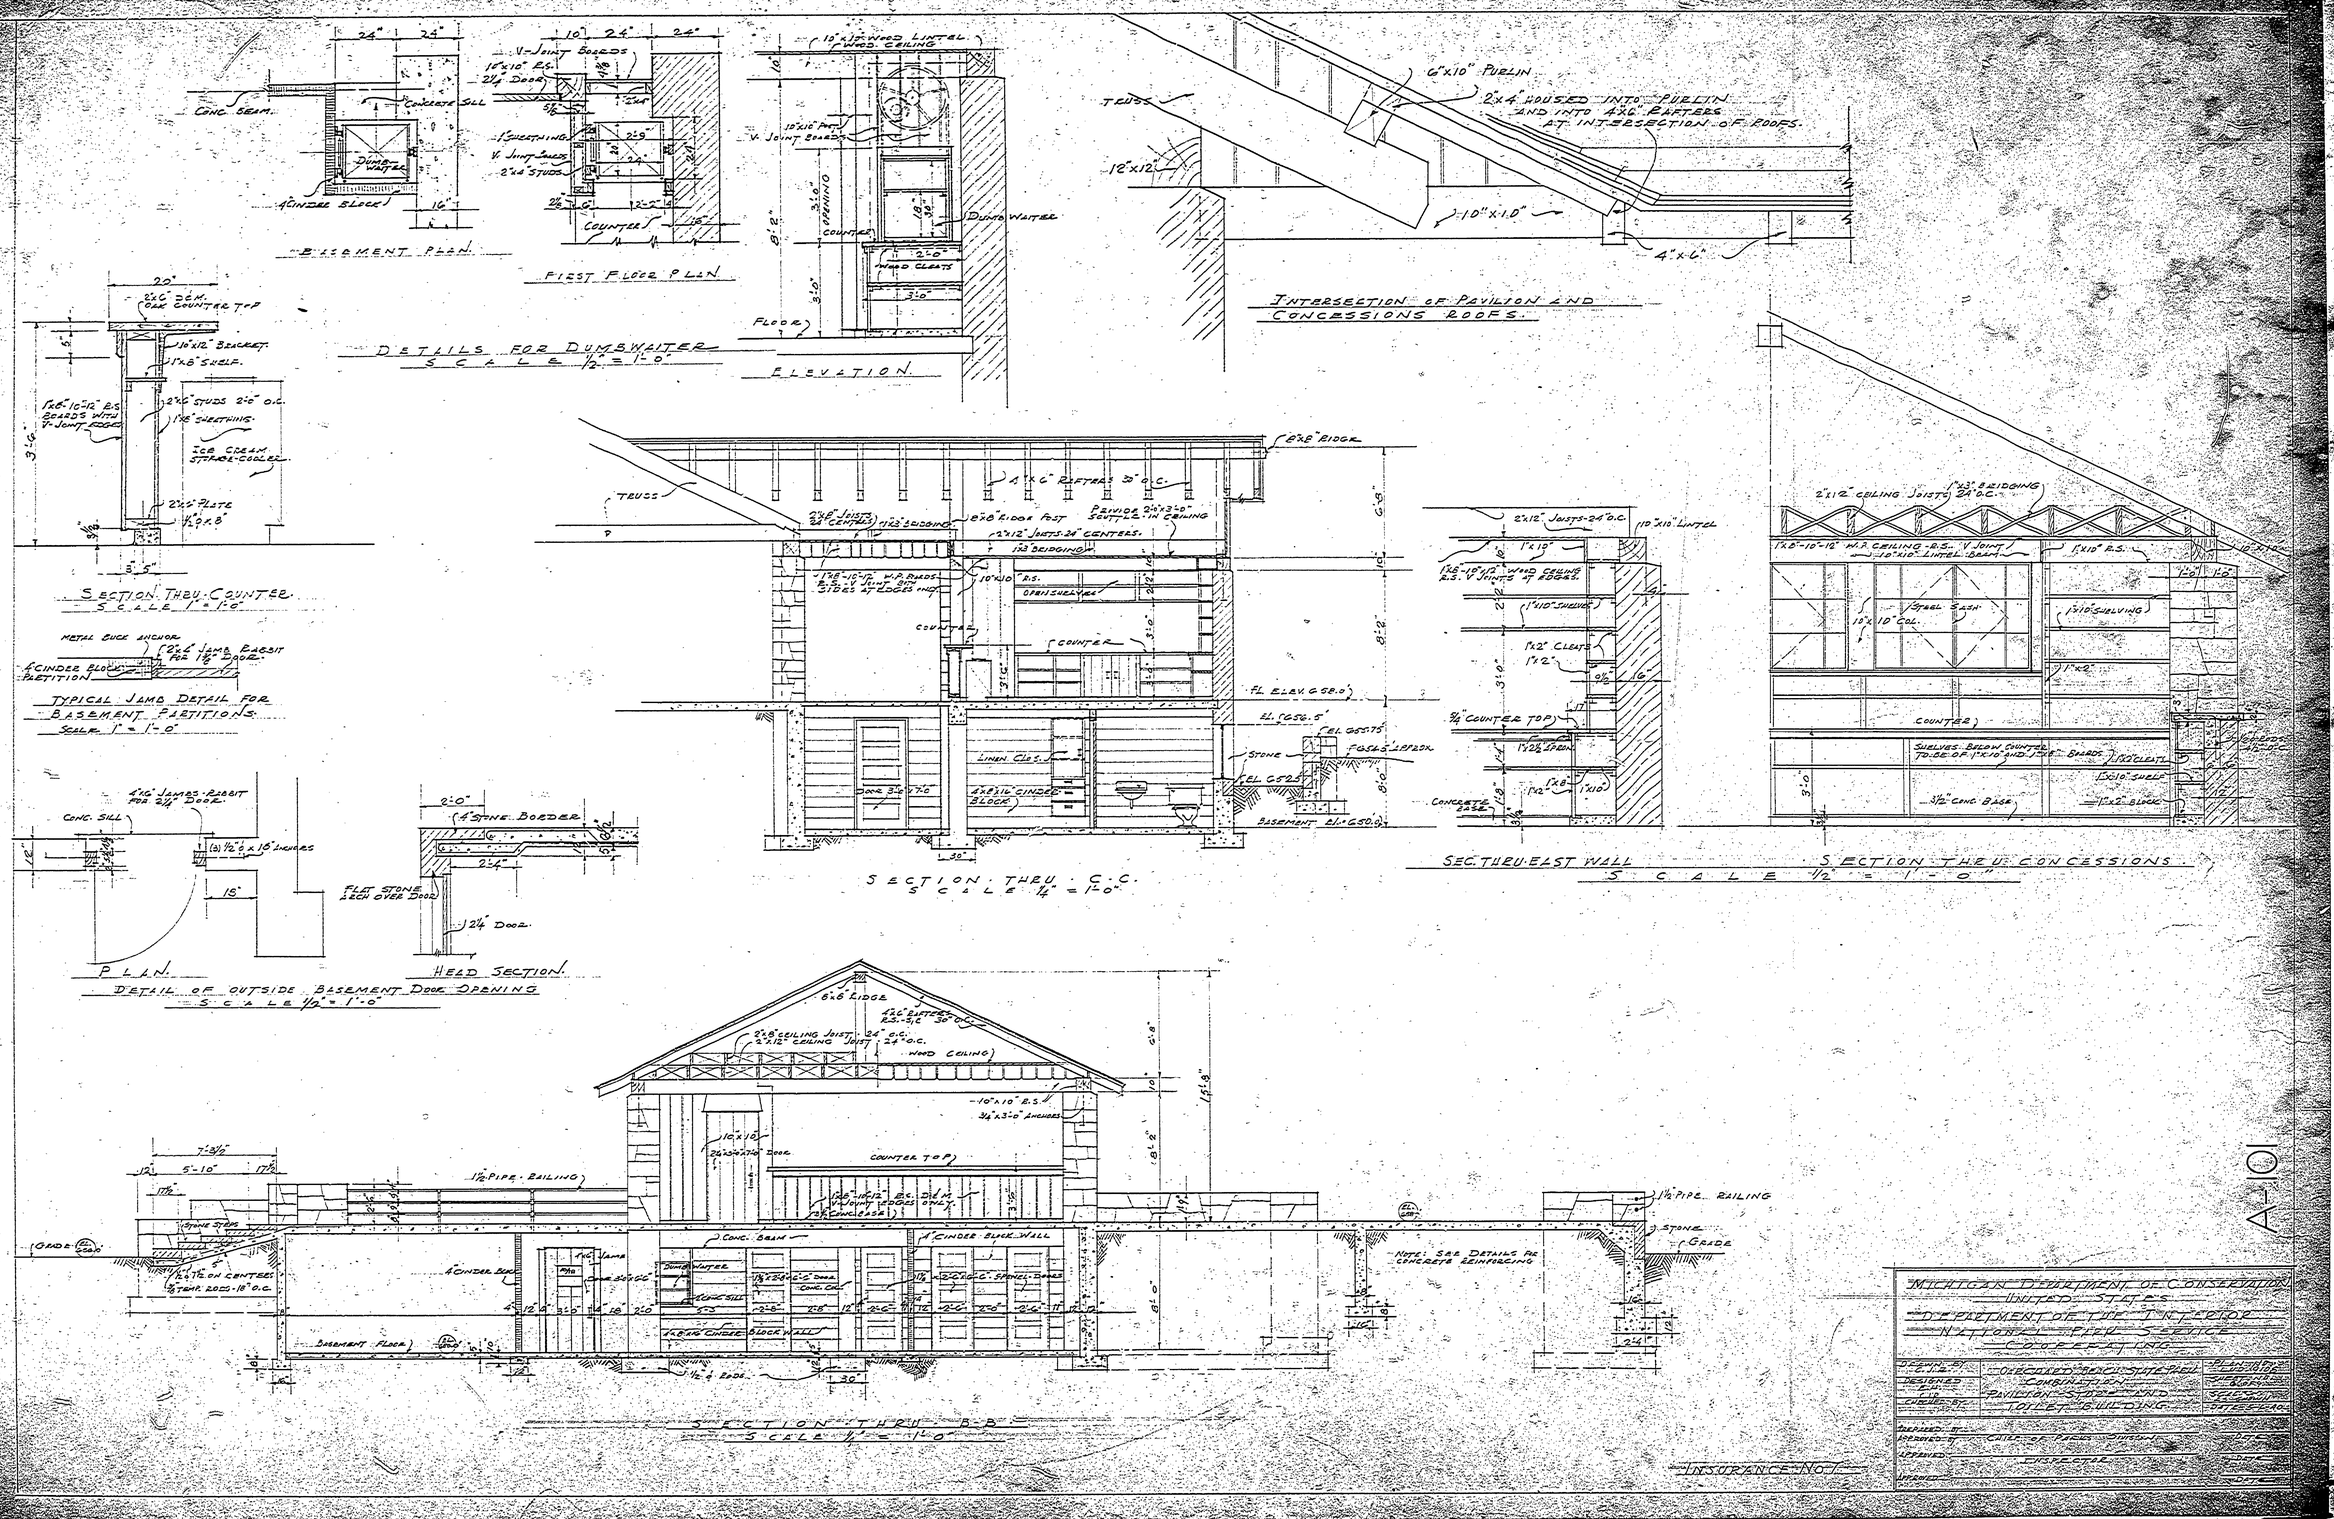
BASEMENT PLAN
FIRST FLOOR PLAN
DETAILS FOR DUMBWAITER
SCALE 1/2" = 1'-0"
ELEVATION
INTERSECTION OF PAVILION AND CONCESSIONS ROOFS.
SECTION THRU COUNTER.
SCALE 1" = 1'-0"
TYPICAL JAMB DETAIL FOR BASEMENT PARTITIONS.
SCALE 1" = 1'-0"
PLAN.
HELD SECTION.
DETAIL OF OUTSIDE BASEMENT DOOR OPENING
SCALE 1/2" = 1'-0"
SECTION THRU C-C.
SCALE 1/4" = 1'-0"
SECTION THRU EAST WALL
SECTION THRU CONCESSIONS
SCALE 1/2" = 1'-0"
SECTION THRU B-B
SCALE 1/4" = 1'-0"
INSURANCE NOT
MICHIGAN DEPARTMENT OF CONSERVATION
UNITED STATES
DEPARTMENT OF THE INTERIOR
NATIONAL PARK SERVICE
CONTRACT NO.
DRAWN BY
DESIGNED BY
CHECKED BY
DEPARTMENT
PAVILION, CONCESSIONS AND TOILET BUILDING
DESIGNED BY
SUPERVISED BY
APPROVED
CHIEF OF PARKS DIVISION
INSPECTOR
DATE
A-101