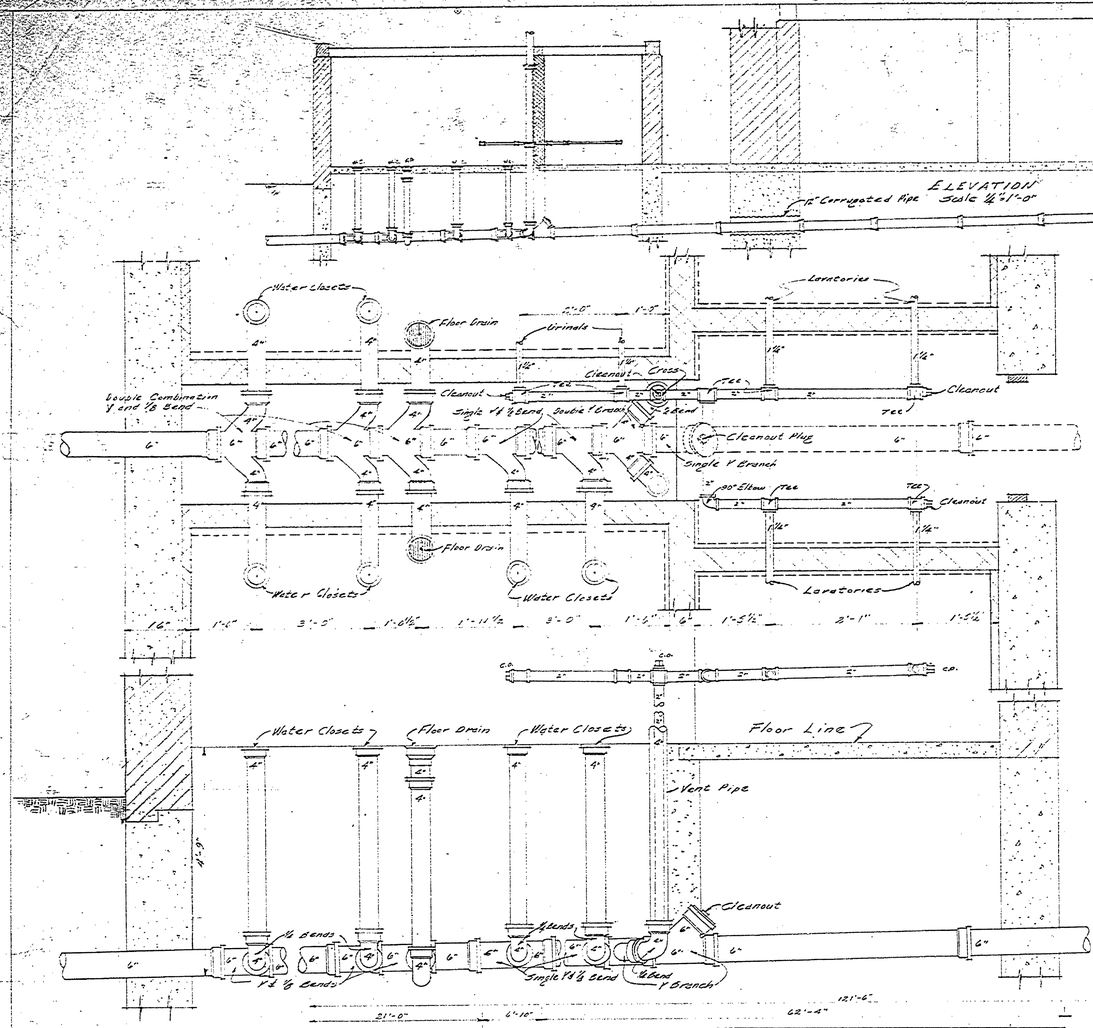

ELEVATION
Scale 1/4"=1'-0"

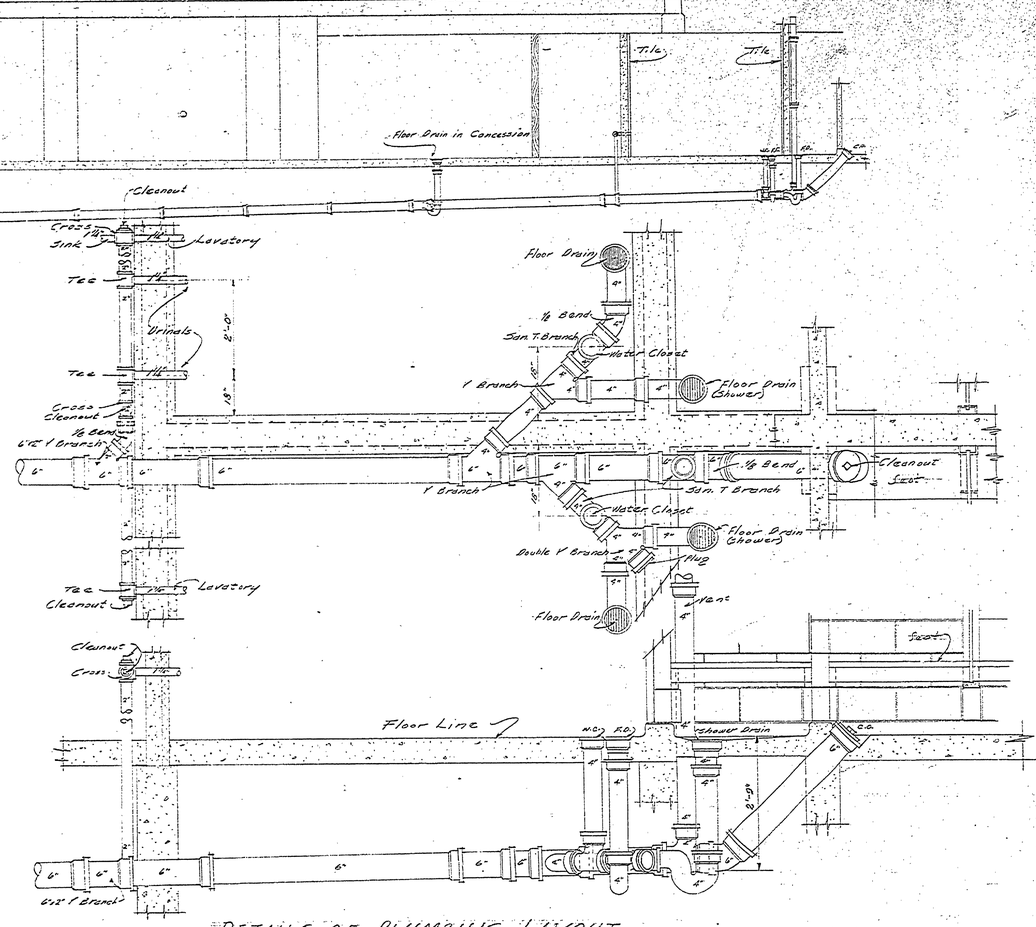

DETAILS OF PLUMBING LAYOUT
Scale 3/4"=1'-0"

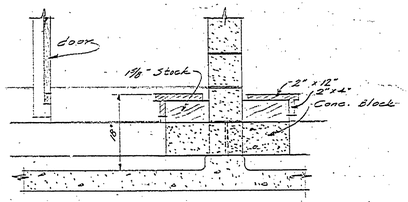

DETAIL OF SEAT
Scale 3/4"=1'-0"

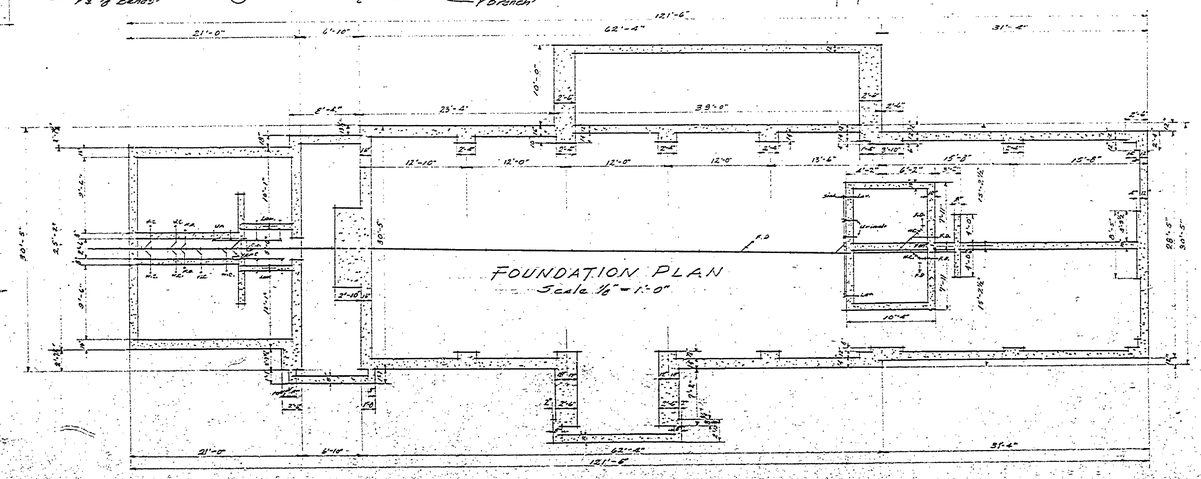

FOUNDATION PLAN
Scale 1/8"=1'-0"

A-102

MICHIGAN DEPARTMENT OF CONSERVATION
United States
DEPARTMENT of the INTERIOR
NATIONAL PARK SERVICE
COOPERATING

DESIGNED BY E. HARTWICK	ORCHARD BEACH STATE PARK	PLAN NUMBER
DRAWN BY O'BONNEL	COMBINATION SHELTER BATH HOUSE AND TOILET BUILDINGS	SHEET NO.
CHECKED BY		SCALE AS SHOWN
		DATE 7-18-40

PREPARED
APPROVED CHIEF ARCHITECT
PREPARED ARCHITECT
APPROVED