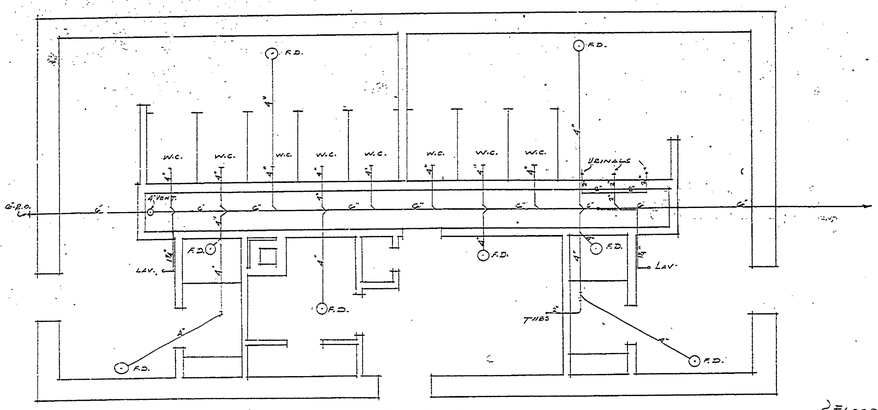

PLUMBING DIAGRAM
SCALE 1/4" = 1'-0"

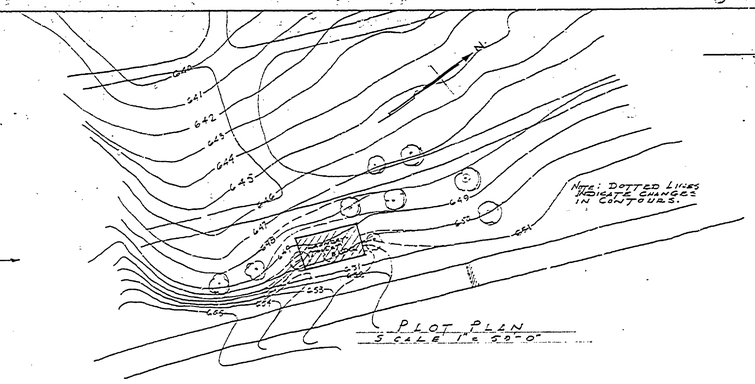

PLOT PLAN
SCALE 1" = 20'-0"

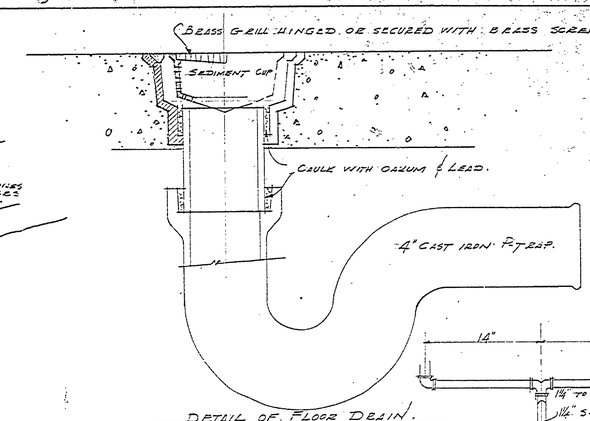

DETAIL OF FLOOR DRAIN.

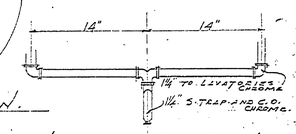

LAVATORY PIPE ASSEMBLY.

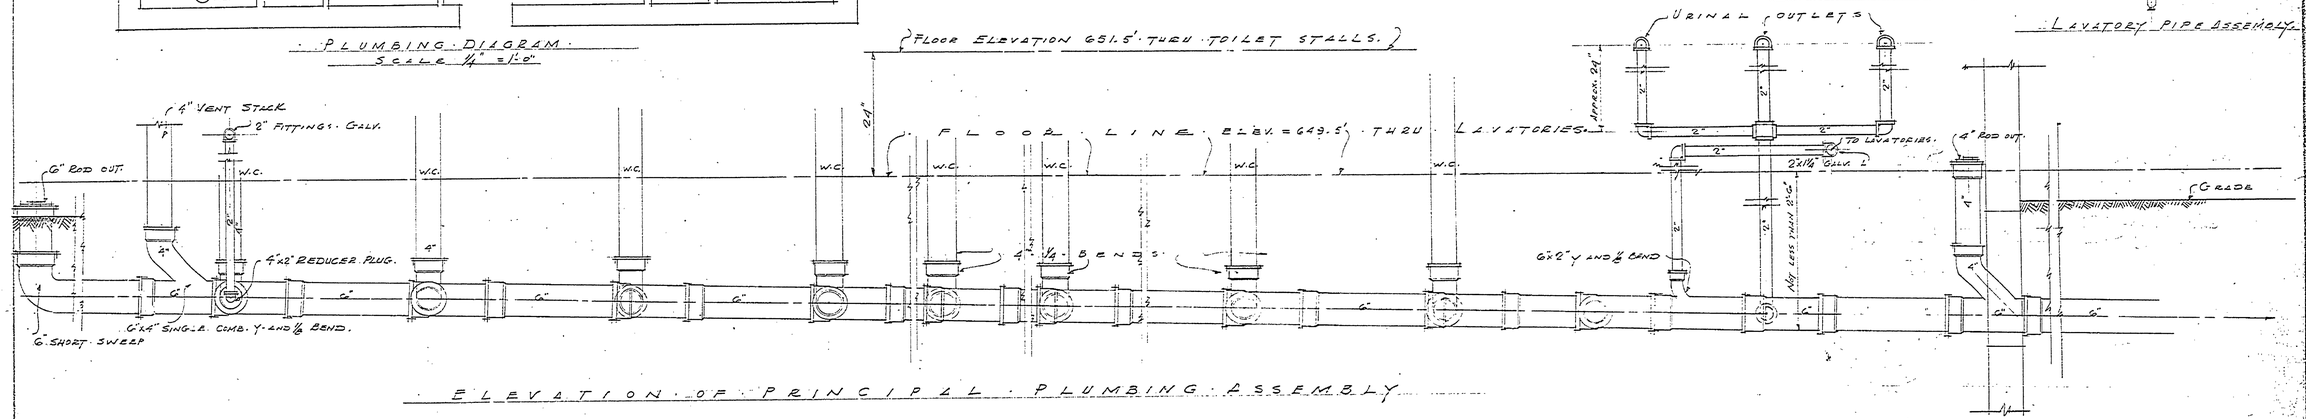

ELEVATION OF PRINCIPAL PLUMBING ASSEMBLY

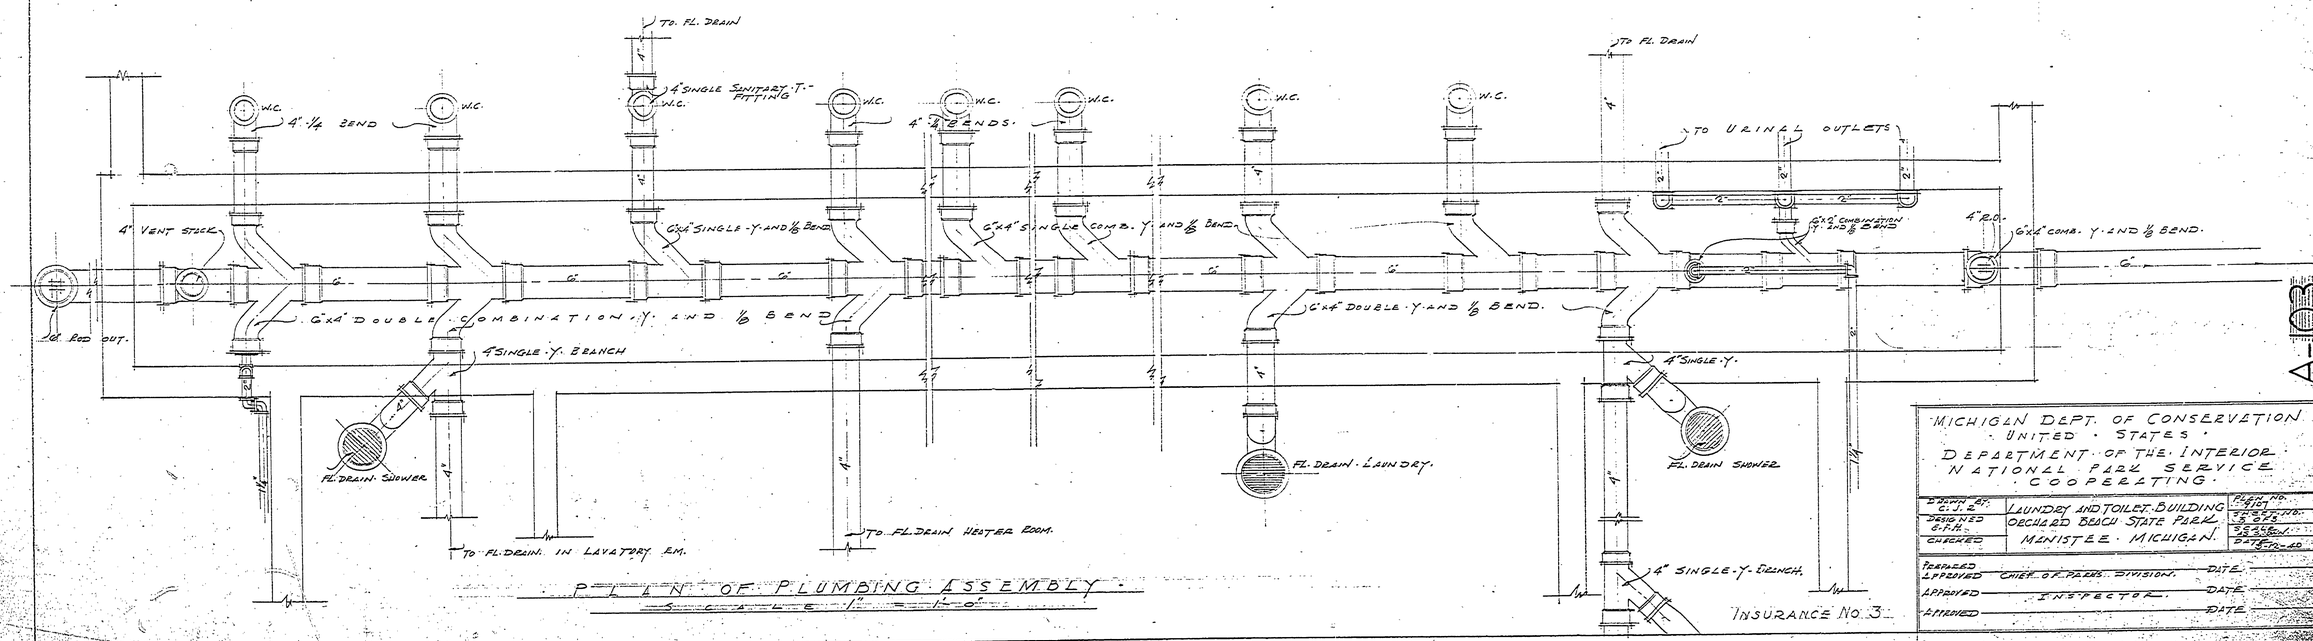

PLAN OF PLUMBING ASSEMBLY
SCALE 1" = 1'-0"

INSURANCE No. 3

MICHIGAN DEPT. OF CONSERVATION
UNITED STATES
DEPARTMENT OF THE INTERIOR
NATIONAL PARK SERVICE
COOPERATING

DRAWN BY: C.J.Z.	LAUNDRY AND TOILET BUILDING	PLAN NO. 4107
DESIGNED C.H.H.	ORCHARD BEACH STATE PARK	SPEC. NO. 35-374
CHECKED	MANISTEE MICHIGAN	SHEET NO. 35-374-AD

PREPARED _____ DATE _____
APPROVED CHIEF OF PARKS DIVISION.
APPROVED _____ DATE _____
INSPECTOR.
APPROVED _____ DATE _____

A-103