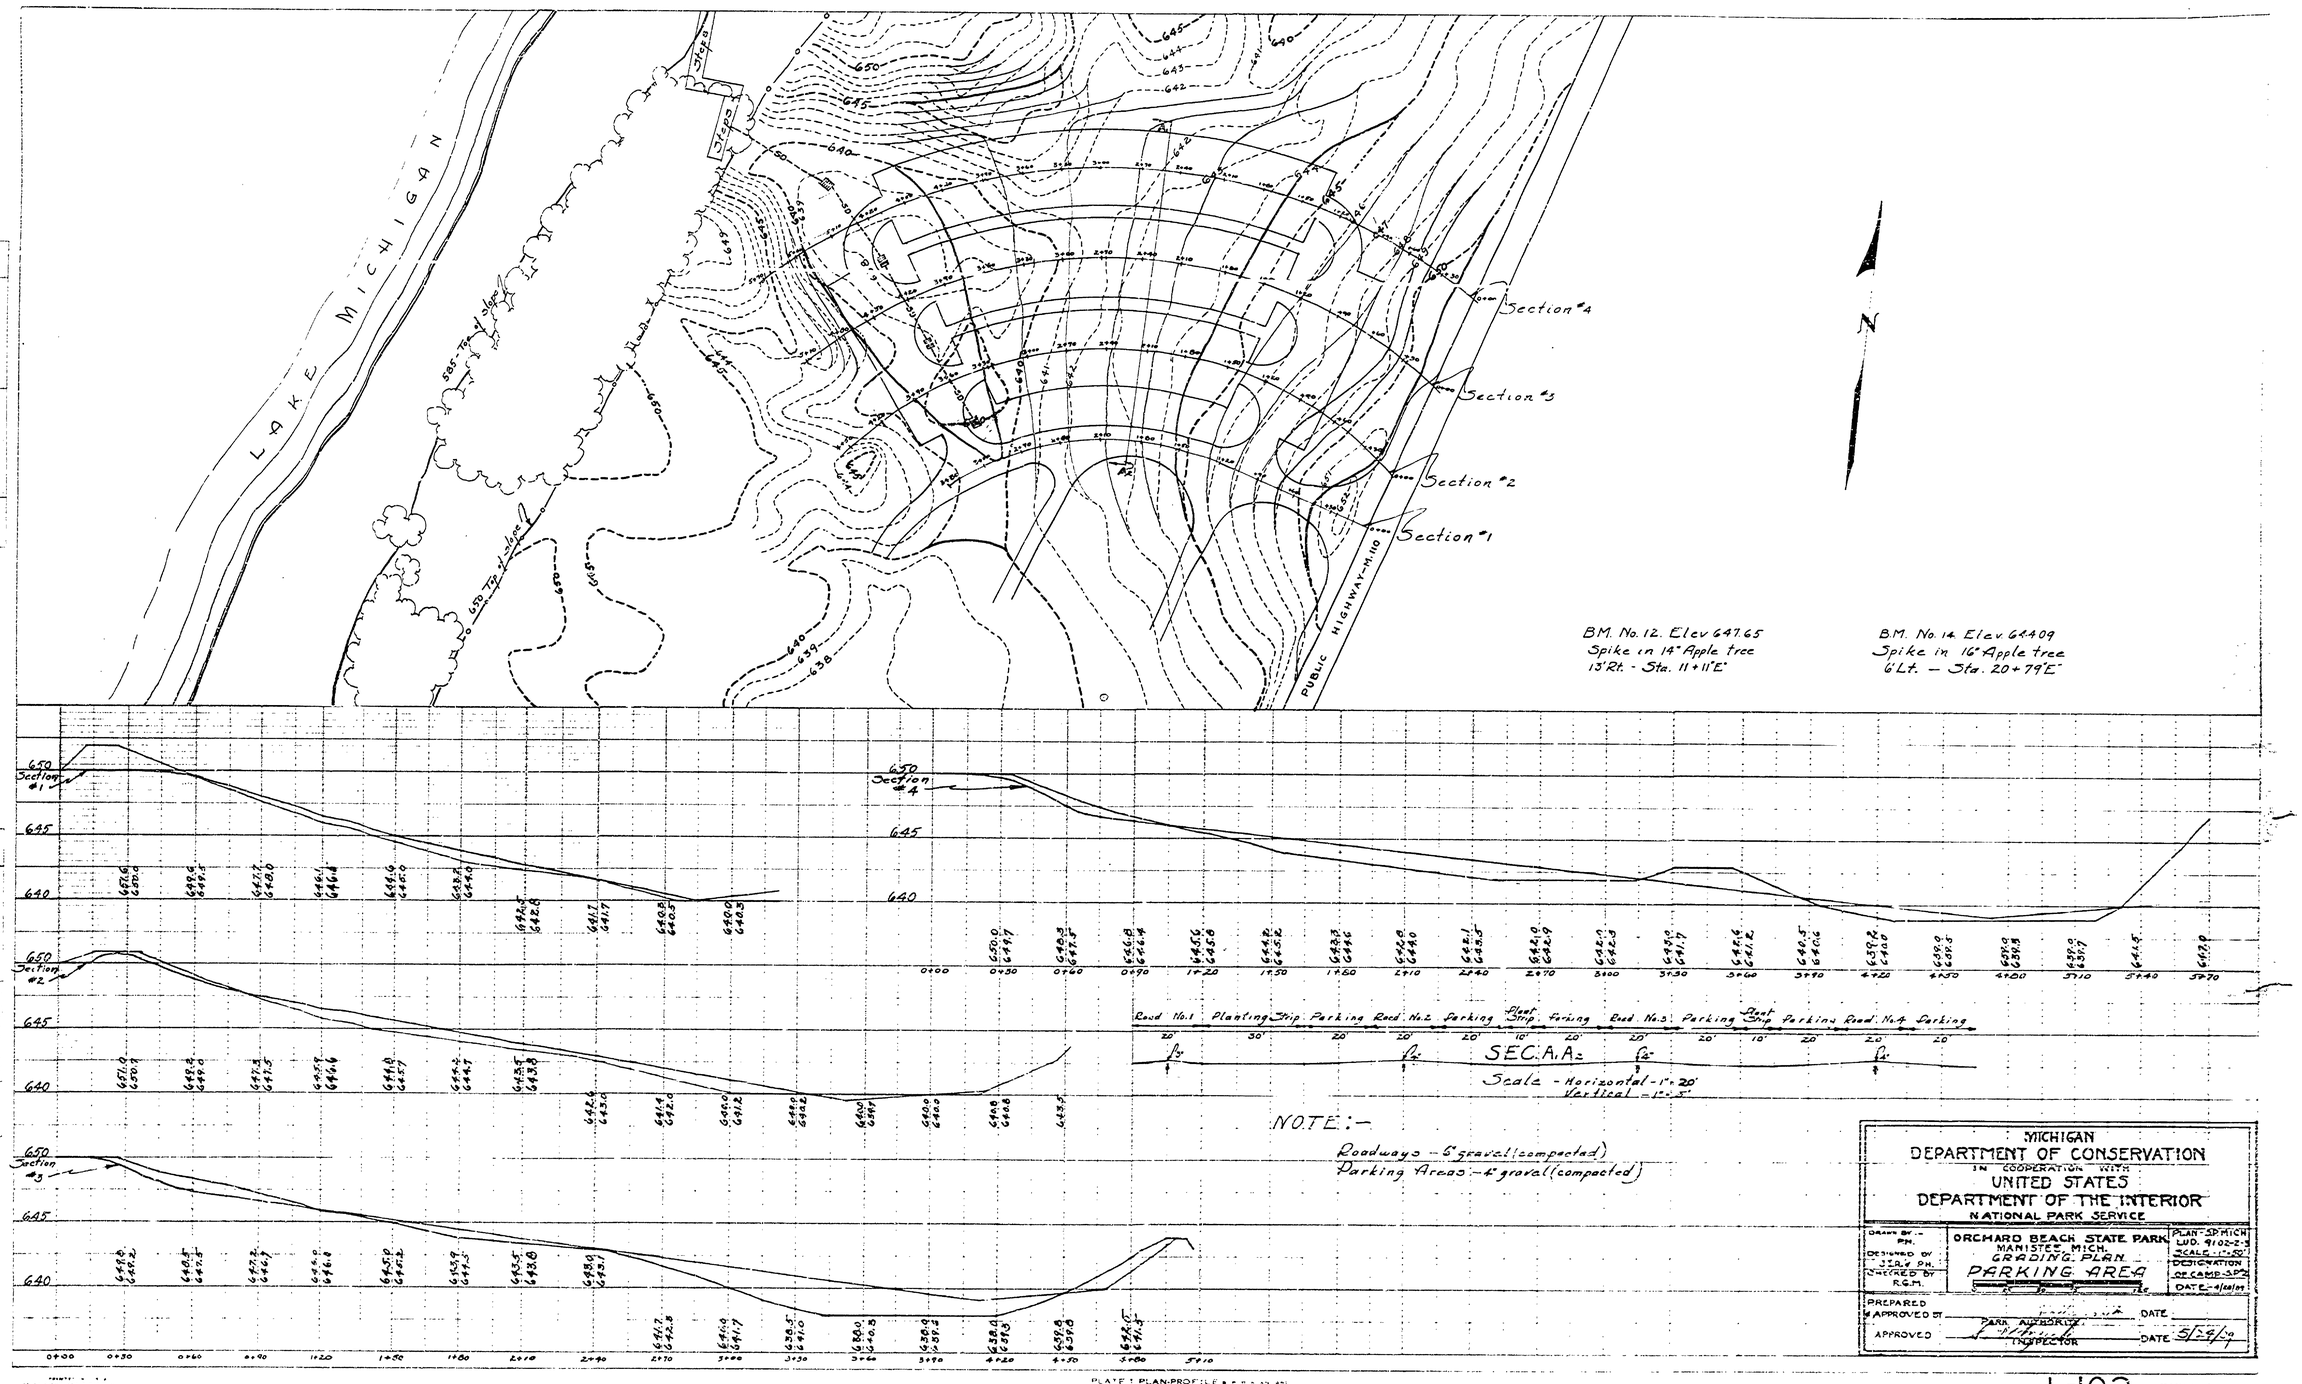
LAKE MICHIGAN
PUBLIC HIGHWAY-M110
Section #1
Section #2
Section #3
Section #4
BM. No. 12. Elev. 647.65
Spike in 14" Apple tree
13' Rt. - Sta. 11+11'E'
BM. No. 14. Elev. 644.09
Spike in 16" Apple tree
6' Lt. - Sta. 20+79'E'
Road No. 1 Planting Strip Parking Road No. 2 Parking Plant Strip Parking Road No. 3 Parking Plant Strip Parking Road No. 4 Parking
SEC. A. A2
Scale - Horizontal - 1" = 20'
Vertical - 1" = 5'
NOTE:-
Roadways - 5" gravel (compacted)
Parking Areas - 4" gravel (compacted)
MICHIGAN
DEPARTMENT OF CONSERVATION
IN COOPERATION WITH
UNITED STATES
DEPARTMENT OF THE INTERIOR
NATIONAL PARK SERVICE
ORCHARD BEACH STATE PARK
MANISTEE, MICH.
GRADING PLAN
PARKING AREA
PLAN-SP MICH
LUD. 9102-2-3
SCALE - 1" = 20'
DESIGNATION
DATE - 4/20/59
PREPARED
APPROVED BY
DATE
APPROVED
PARK ARCHITECT
INSPECTOR
DATE 5/29/59
L-102