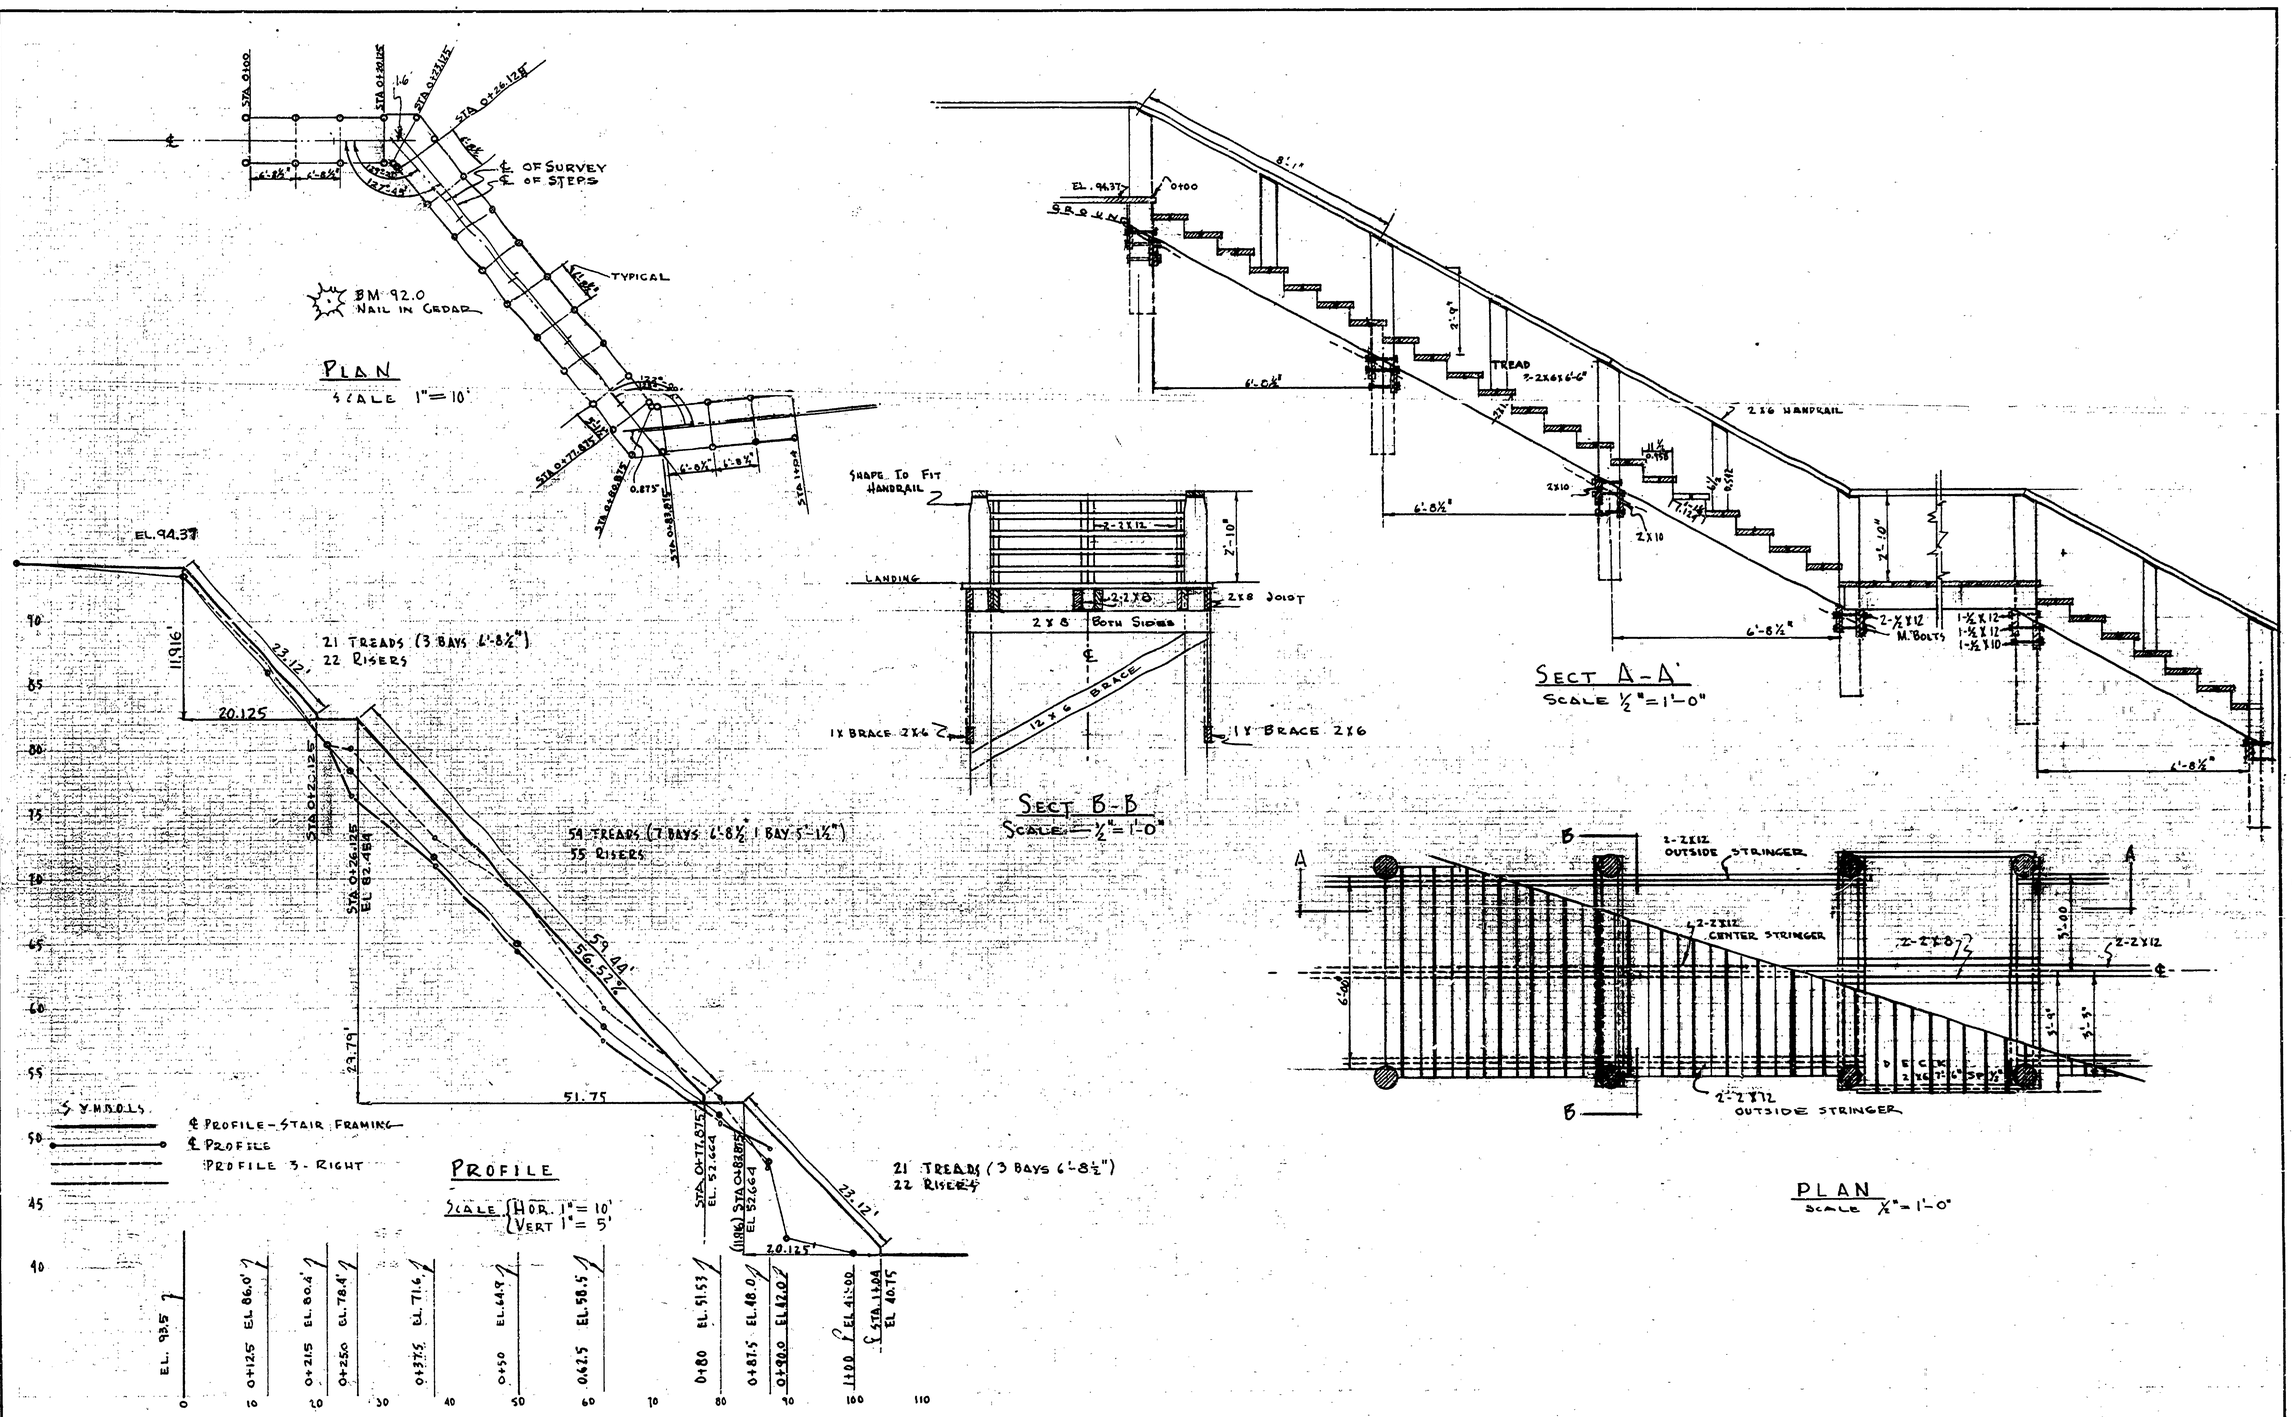

NO.	DATE	BY	REVISIONS
1			
2			
3			
4			
5			
6			

			DATE
REVIEWED BY SECTIONS	ARCHITECTURAL	J.T.R.	3-10-54
	ENGINEERING	H.C.M.	11-4-54
	LANDSCAPE	J.T.R.	3-10-54

APPROVED BY: [signature]
ASSISTANT CHIEF IN CHARGE OF DESIGN — DATE 3-11-54

DRAWN BY: L. E. LAVIS
TRACED BY:
CHECKED BY:
DATE: 2/19/54

MICHIGAN
DEPARTMENT OF CONSERVATION
PARKS AND RECREATION DIVISION

ORCHARD BEACH STATE PARK
STAIRWAY TO BEACH
SCALE AS NOTED

SHEET NO. 1 OF 1

PLAN NO. L-106