R-1639 COMMERCIAL BLUEPRINT SERVICE 5-69+

ORCHARD BEACH STATE PARK

TOILET AND SHOWER BUILDING

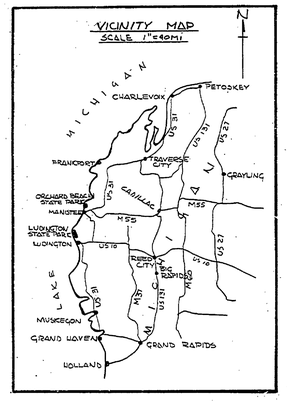

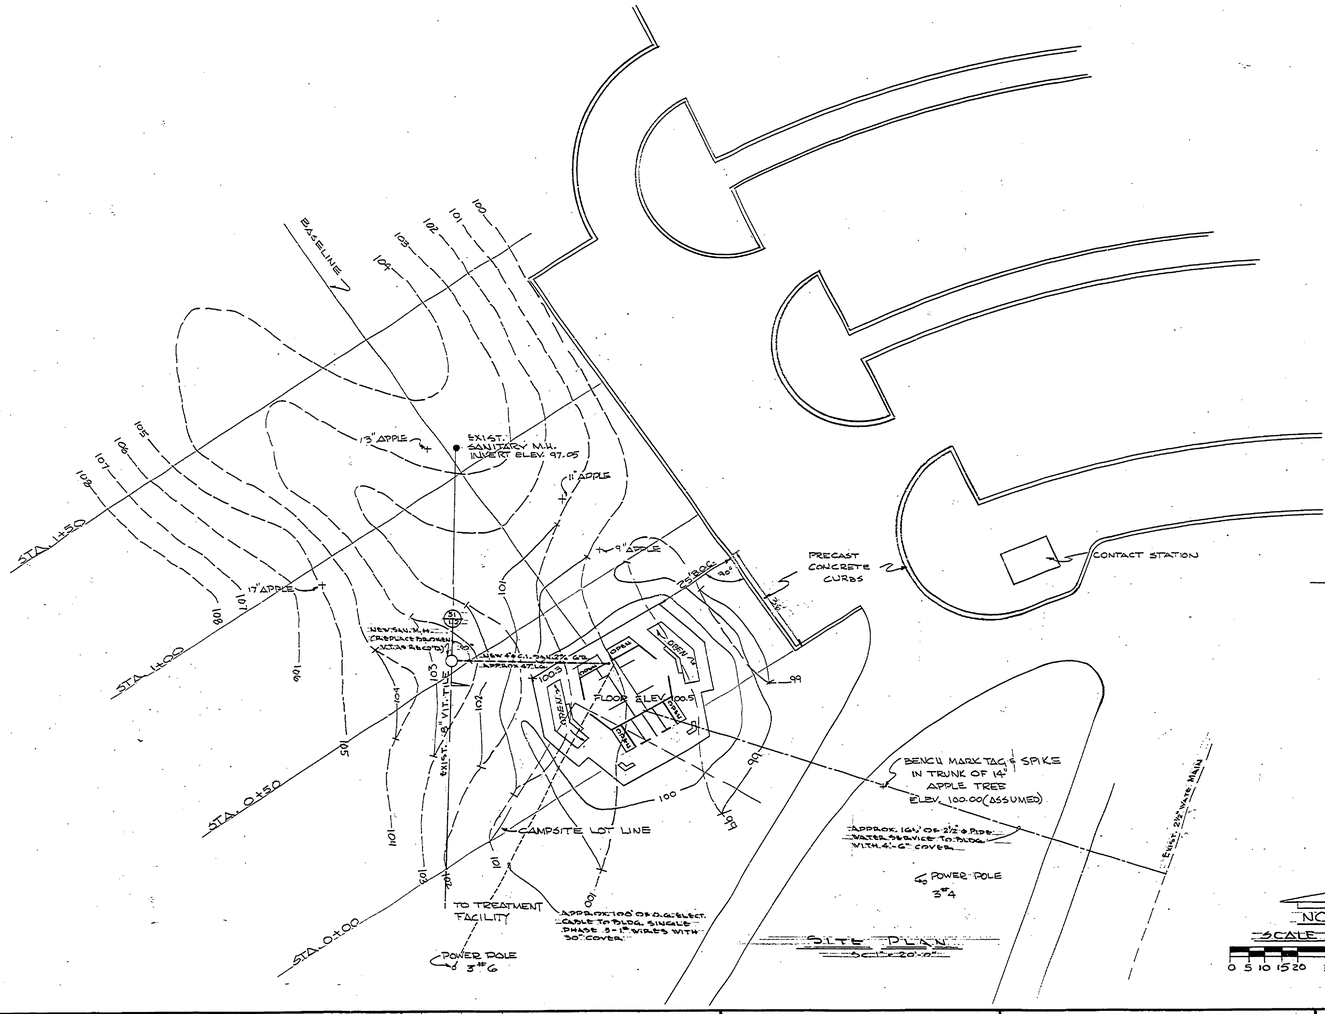

SITE PLAN
SCALE 1"=20'-0"

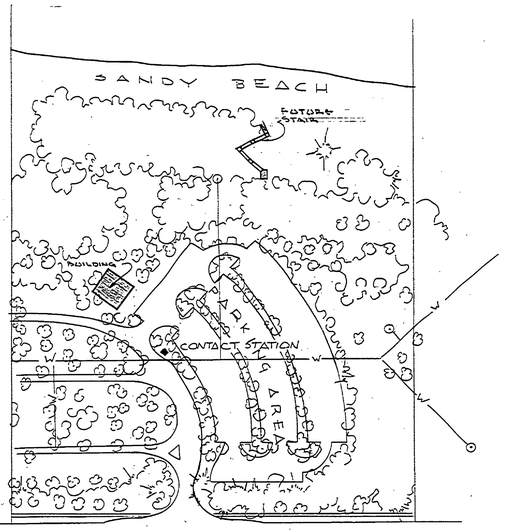

PLOT PLAN
SCALE 1"=100'-0"

BUILDING COMMITTEE APPROVAL	
BY: _____ CHAIRMAN	DATE: _____
RECOMMENDED FOR APPROVAL: W.N.G. ENGINEERING OR ARCHITECTURAL SUPERVISOR	7-29-69 DATE
RECOMMENDED FOR APPROVAL: E. J. Postel PROGRAM AND PLAN COORDINATOR	9-12-69 DATE
DIVISION/REGION APPROVAL	
BY: Robert O. Dirke DIVISION CHIEF/REGIONAL MANAGER	9-24-69 DATE
ENGINEERING DIVISION	
APPROVED: H. C. Mashaw CHIEF ENGINEER	9-25-69 DATE

SURVEYED BY		DRAWN BY C.T.	7-69	NO.	DATE	BY	REVISIONS	NO.	DATE	BY	REVISIONS		
DESIGNED BY		CHECKED BY GRC	8/69	1.				3.					
	DATE		DATE	2.				4.					

MICHIGAN
DEPARTMENT OF NATURAL RESOURCES

SITE PLAN AND COVER SHEET
SHEET TITLE

AREA OR PARK: ORCHARD BEACH STATE PARK
PROJECT: TOILET, SHOWER BUILDING

PROJECT NO. 24-110-75-2499-065

SHEET 1 OF 6 | PLAN NO. 3-106