COMMERCIAL BLUEPRINT SERVICE 300 11-67

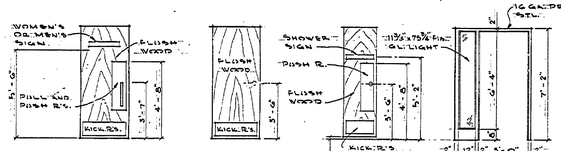

DOOR TYPES

ELEV. DOOR FRAME FOR DOORS NO. 1, 2, 4 & 5

DOOR SCHEDULE

OPNG. NO.	SIZE OF OPNG.	MATERIAL	FRAME	TYPE	REMARKS
1	3'-0" x 7'-0"	WD. 1 3/4" THK.	PAES. MT'L.	A	
2	3'-0" x 7'-0"	WD. 1 3/4" THK.	PAES. MT'L.	A	
3	3'-0" x 7'-0"	WD. 1 3/4" THK.	PAES. MT'L.	B	
4	3'-0" x 7'-0"	WD. 1 3/4" THK.	PAES. MT'L.	A	
5	3'-0" x 7'-0"	WD. 1 3/4" THK.	PAES. MT'L.	A	
6	2'-0" x 7'-0"	WD. 1 3/4" THK.	PAES. MT'L.	C	
7	2'-0" x 7'-0"	WD. 1 3/4" THK.	PAES. MT'L.	C	
8	2'-0" x 7'-0"	WD. 1 3/4" THK.	PAES. MT'L.	C	
9	2'-0" x 7'-0"	WD. 1 3/4" THK.	PAES. MT'L.	C	

ROOM FINISH SCHEDULE

RM. NAME	FLOOR: CONC. TOPPING	QUARRY TILE	CERAMIC TILE	QUARRY TILE	CERAMIC TILE	BASE: CERAMIC TILE	WALLS: R.S. PLYWOOD	STAIN	CEILING: EXPOSED CONST.			REMARKS
MEN'S TOILET	•	•		•		•	•	•	•			
WOMEN'S TOILET	•	•		•		•	•	•	•			
RIDE ATTEND.	•								•			WALLS-EXPOSED CONST.
SHOWER & DRYING RM.			•		•	•	•	•	•			

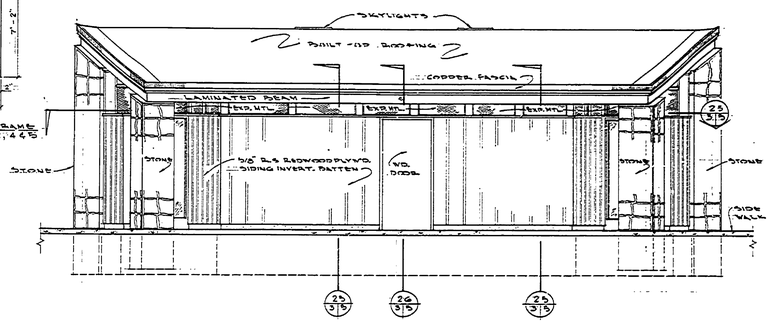

WEST ELEVATION

SC. 1/4" = 1'-0"

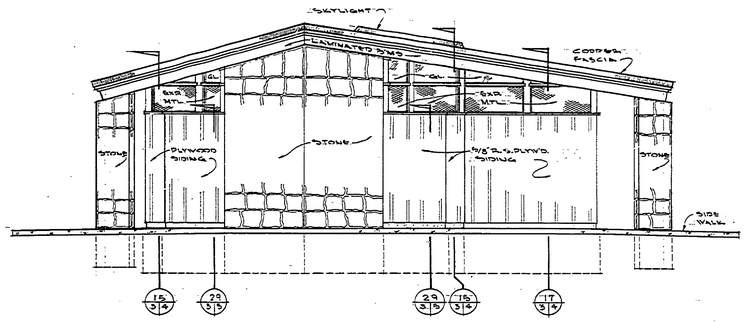

SOUTH ELEVATION

SC. 1/4" = 1'-0"

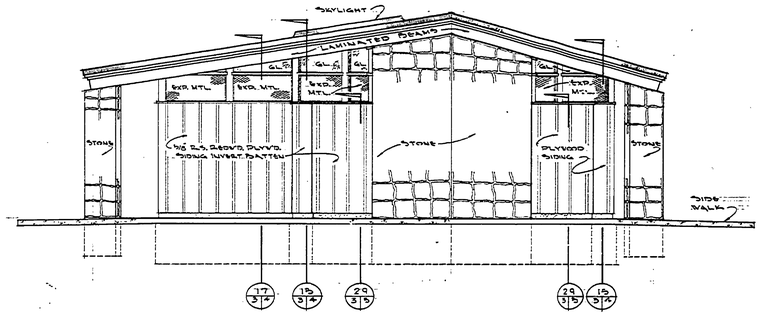

NORTH ELEVATION

SC. 1/4" = 1'-0"

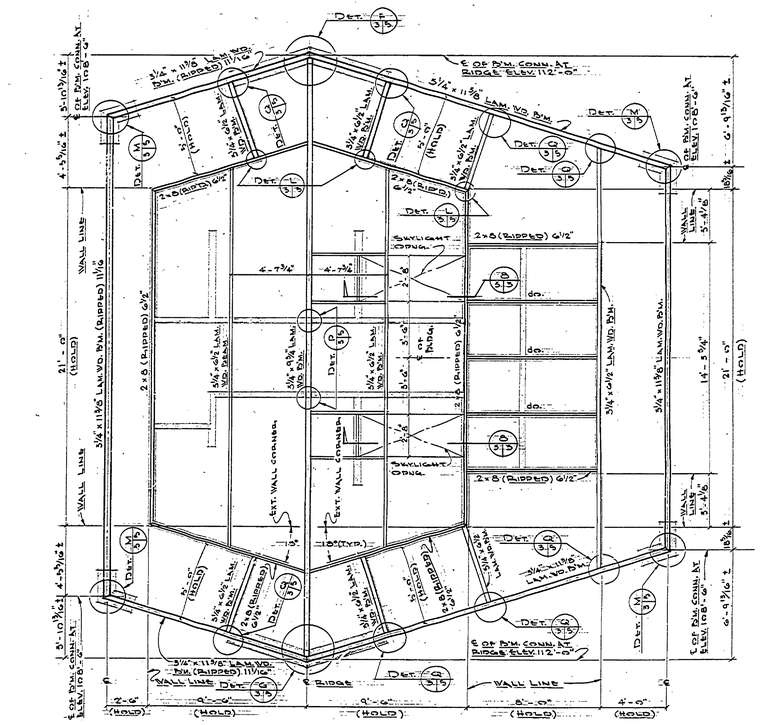

ROOF FRAMING PLAN

SC. 1/4" = 1'-0"

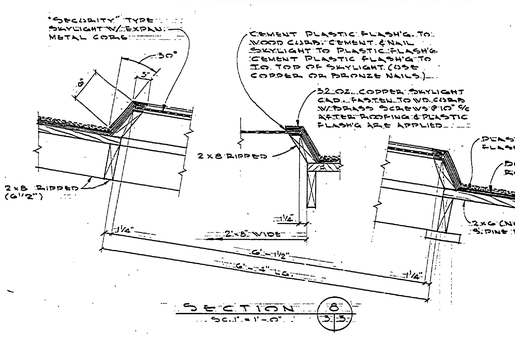

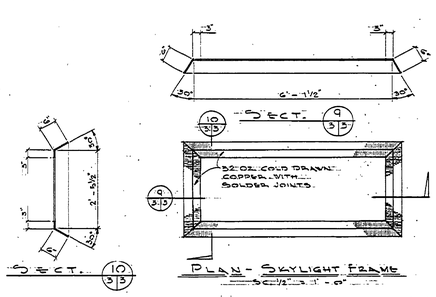

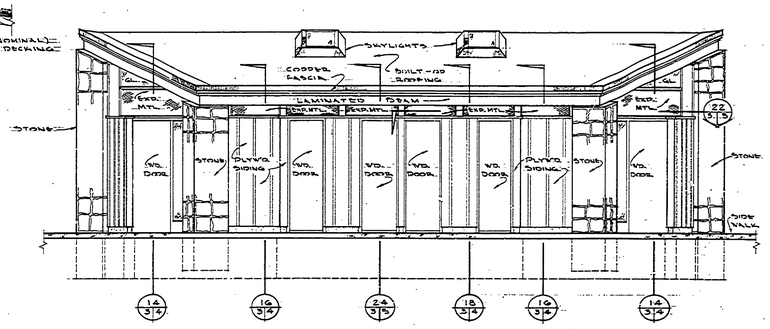

EAST ELEVATION

SC. 1/2" = 1'-0"

SURVEYED BY		DRAWN BY MJ	
DESIGNED BY G.R.C.		CHECKED BY CRC	8/69
	DATE		DATE

NO.	DATE	BY	REVISIONS	NO.	DATE	BY	REVISIONS
1.				3.			
2.				4.			

MICHIGAN DEPARTMENT OF CONSERVATION –

ORCHARD BEACH TOILET & SHOWER BLDG.

SHEET NO. ____ OF ____

FOR PROJECT NO. PA-110-75-2499-065

ROOF PLAN, ELEVATIONS & SCHEDULES

SHEET 5 OF 6 | PLAN NO. A-106