R-1438 COMMERCIAL BLUEPRINT SERVICE NO 11-74 59602

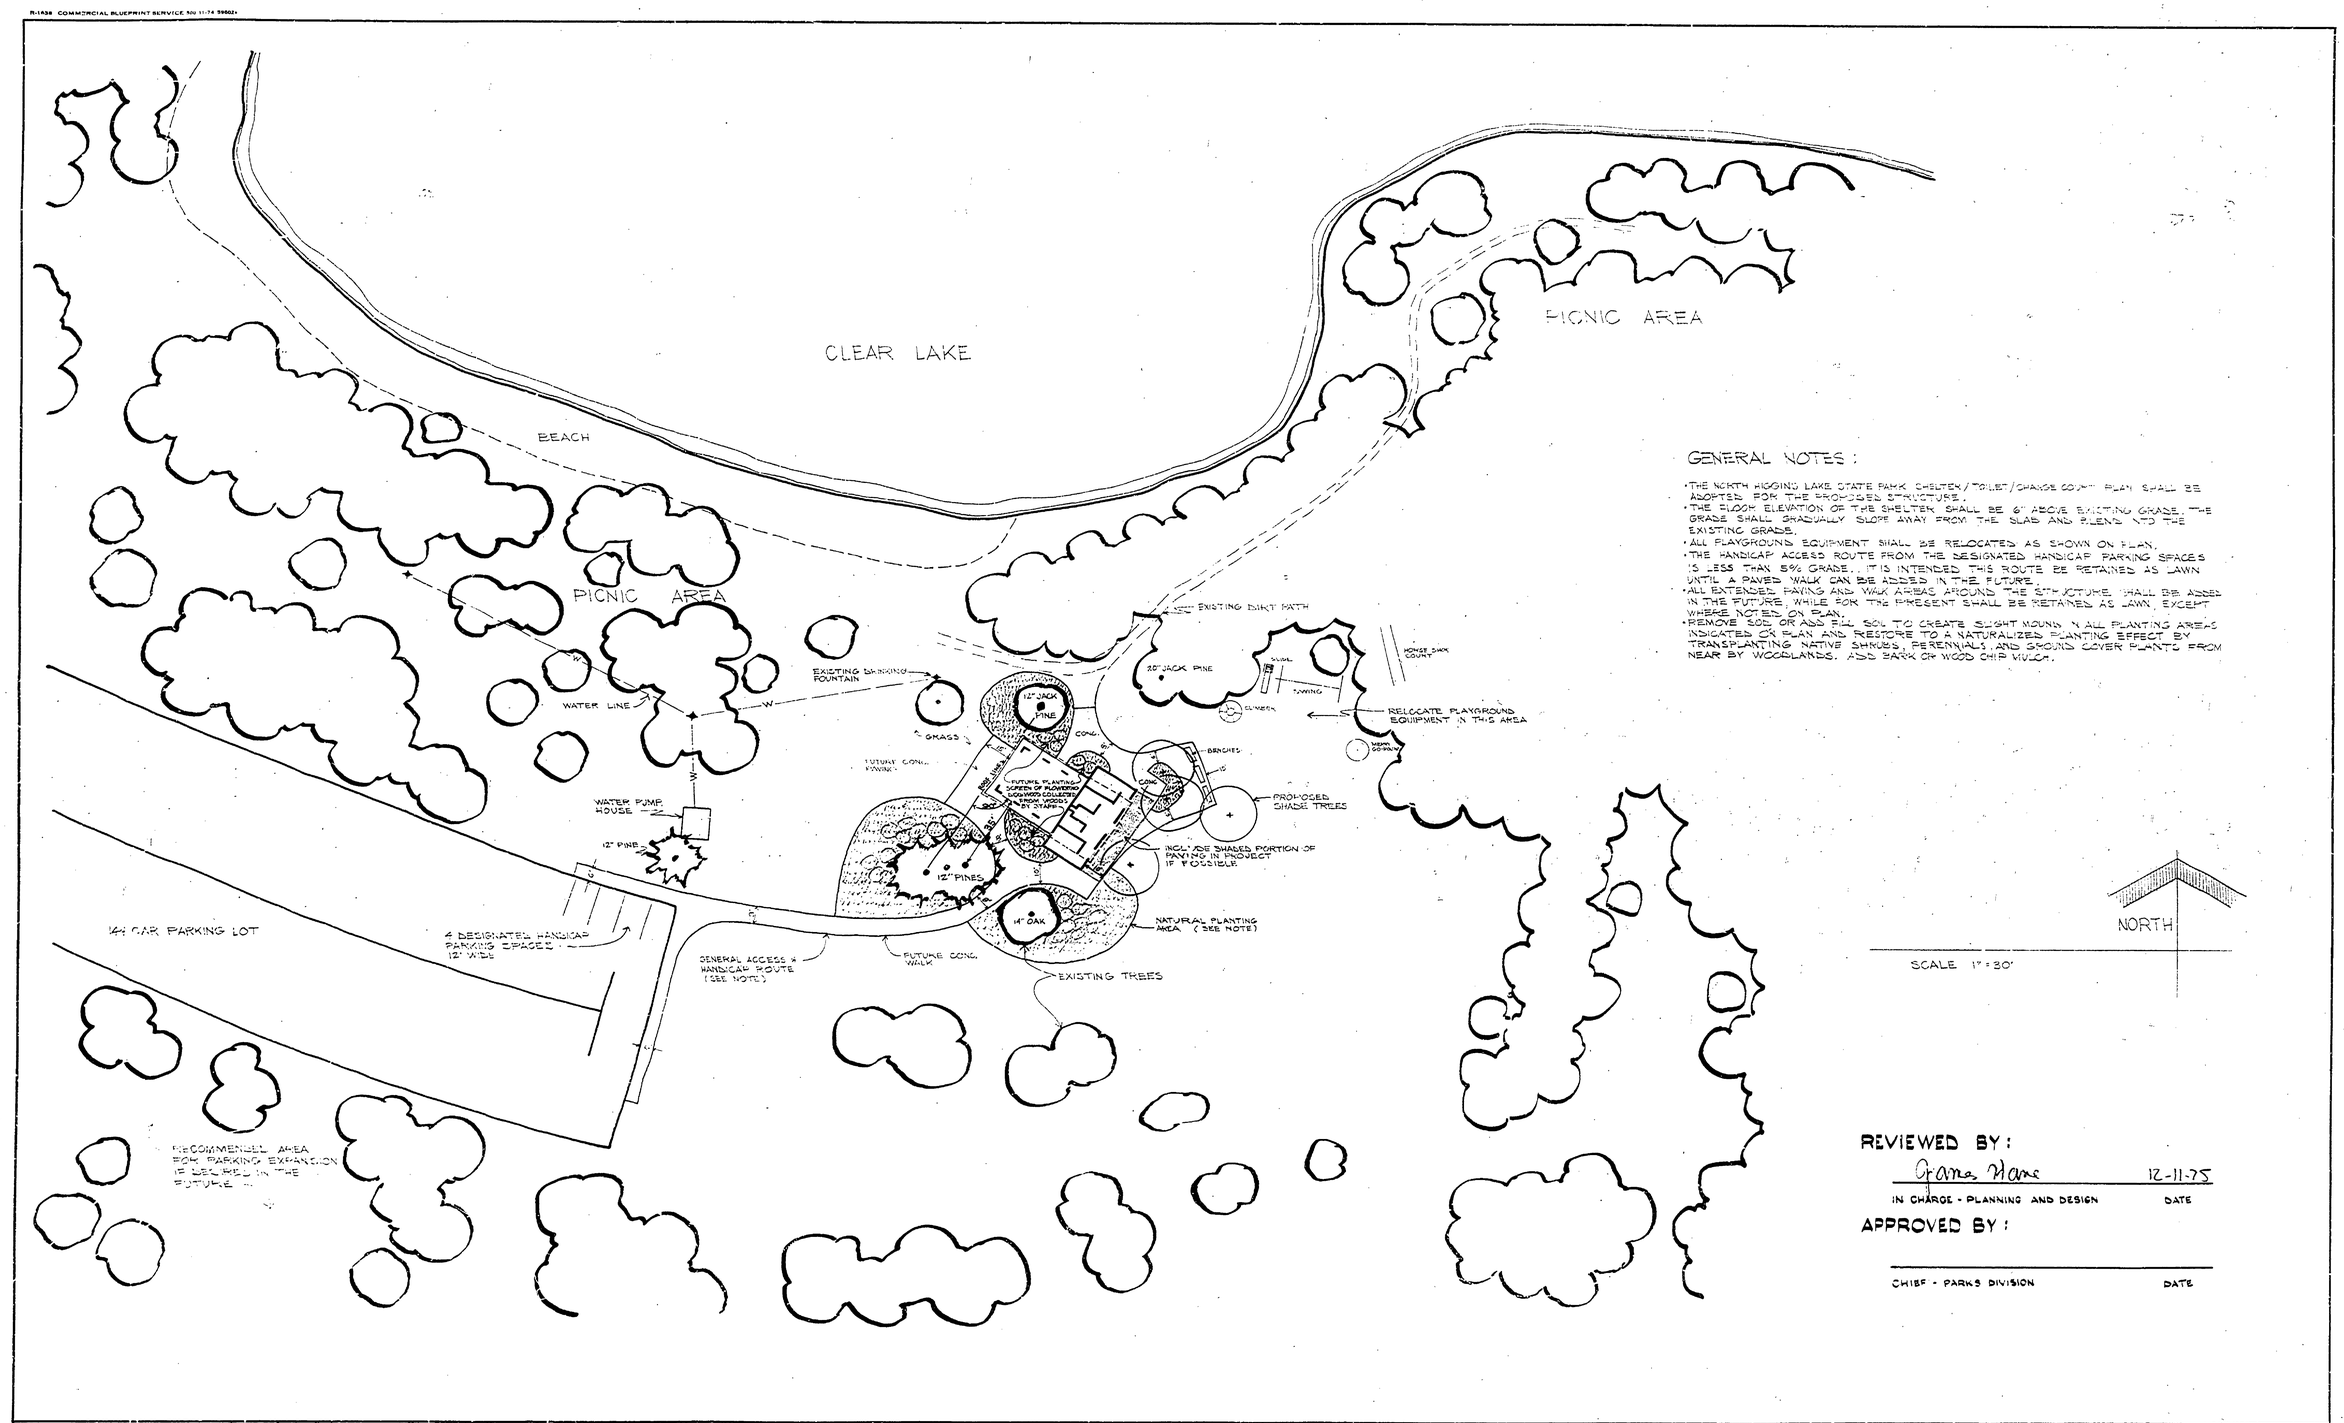

GENERAL NOTES:

- THE NORTH HIGGINS LAKE STATE PARK SHELTER/TOILET/CHANGE COURT PLAN SHALL BE ADOPTED FOR THE PROPOSED STRUCTURE.
- THE FLOOR ELEVATION OF THE SHELTER SHALL BE 6" ABOVE EXISTING GRADE. THE GRADE SHALL GRADUALLY SLOPE AWAY FROM THE SLAB AND BLEND INTO THE EXISTING GRADE.
- ALL PLAYGROUND EQUIPMENT SHALL BE RELOCATED AS SHOWN ON PLAN.
- THE HANDICAP ACCESS ROUTE FROM THE DESIGNATED HANDICAP PARKING SPACES IS LESS THAN 5% GRADE. IT IS INTENDED THIS ROUTE BE RETAINED AS LAWN UNTIL A PAVED WALK CAN BE ADDED IN THE FUTURE.
- ALL EXTENDED PAVING AND WALK AREAS AROUND THE STRUCTURE SHALL BE ADDED IN THE FUTURE, WHILE FOR THE PRESENT SHALL BE RETAINED AS LAWN, EXCEPT WHERE NOTED ON PLAN.
- REMOVE SOIL OR ADD FILL SOIL TO CREATE SLIGHT MOUND IN ALL PLANTING AREAS INDICATED ON PLAN AND RESTORE TO A NATURALIZED PLANTING EFFECT BY TRANSPLANTING NATIVE SHRUBS, PERENNIALS, AND GROUND COVER PLANTS FROM NEAR BY WOODLANDS. ADD BARK OR WOOD CHIP MULCH.

REVIEWED BY:

Frank Hane 12-11-75

IN CHARGE - PLANNING AND DESIGN DATE

APPROVED BY:

CHIEF - PARKS DIVISION DATE

SURVEYED BY		DRAWN BY O. L. MITTON	11/13/75	NO.	DATE	BY	REVISIONS	NO.	DATE	BY	REVISIONS	MICHIGAN DEPARTMENT OF NATURAL RESOURCES	SITE PLAN	CLEAR LAKE STATE PARK (AREA OR PARK)	PROJECT NO. 02-5562
DESIGNED BY O. L. MITTON	11/13/75	CHECKED BY		1.				3.					SHEET TITLE	SHELTER/TOILET/CHANGE COURT (PROJECT)	SHEET 1 OF 1 — PLAN NO. L-105
	DATE		DATE	2.				4.							