COMMERCIAL BLUEPRINT SERVICE 500 11-67

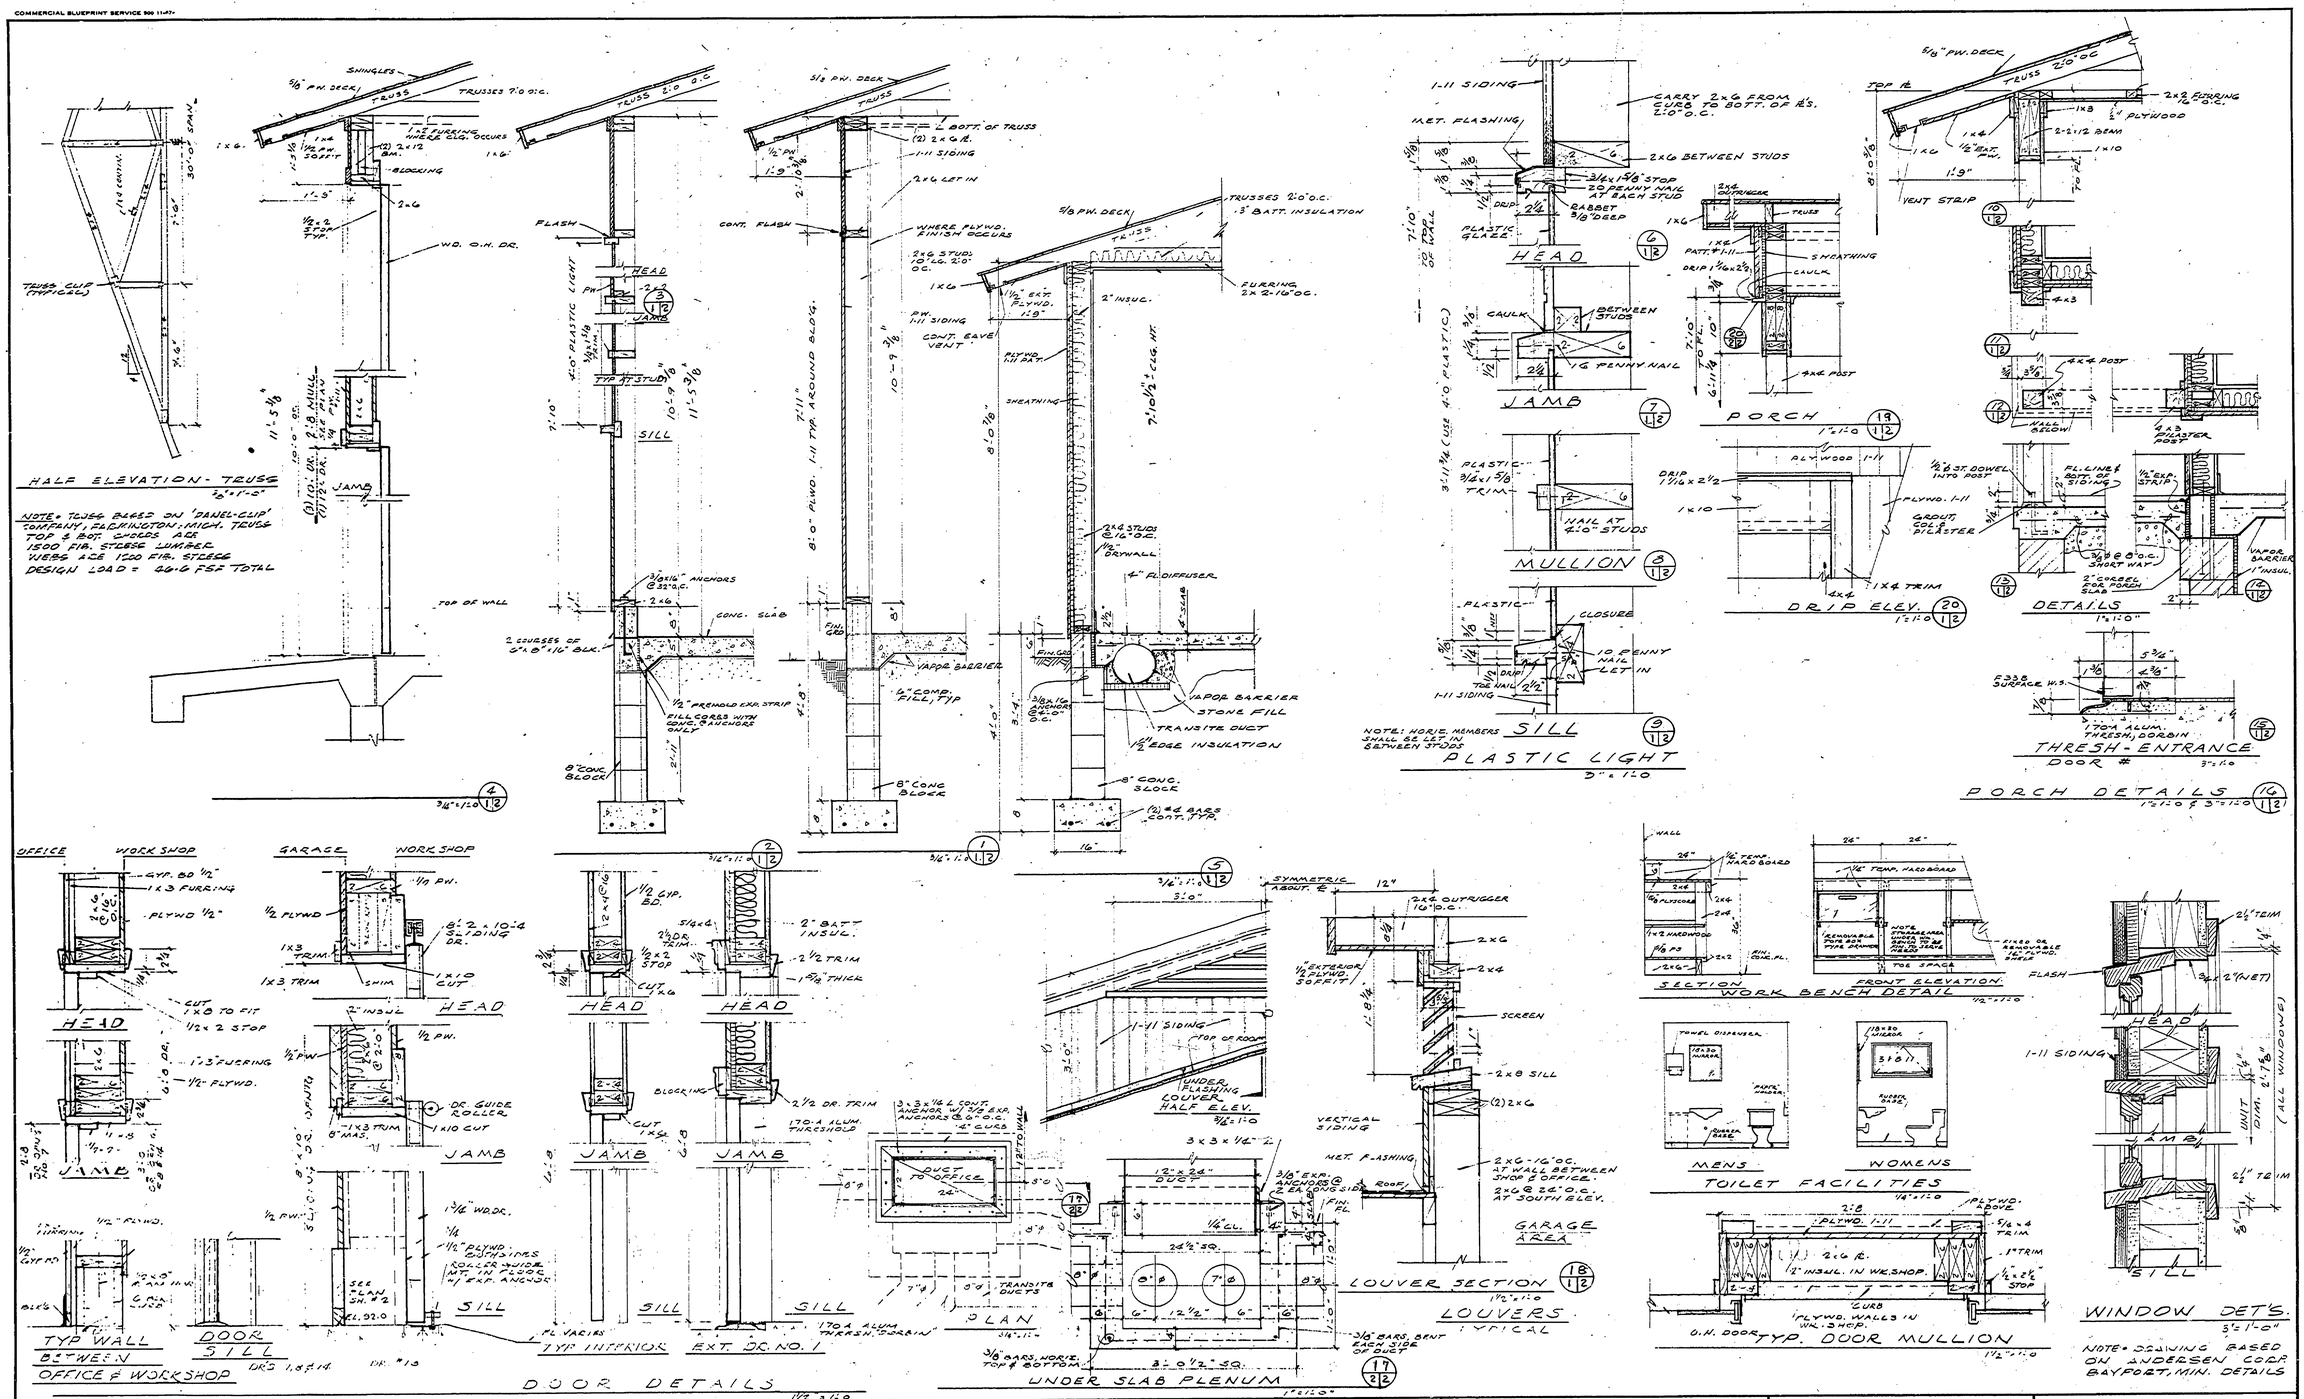

SURVEYED BY		DRAWN BY		NO.	DATE	BY	REVISIONS	NO.	DATE	BY	REVISIONS	MICHIGAN DEPARTMENT OF CONSERVATION	OFFICE & SERVICE GARAGE HARTWICK PINES ST. PARK
DESIGNED BY		CHECKED BY		1.	2-69	VARES	WINDOW-TRUSS-GEN. REVIS.	3.					
	DATE		DATE	2.				4.					

SHEET NO. 2 OF 2
FOR PROJECT NO.

CONSTRUCTION DETAILS
SHEET 2 OF 2 PLAN NO. A-102