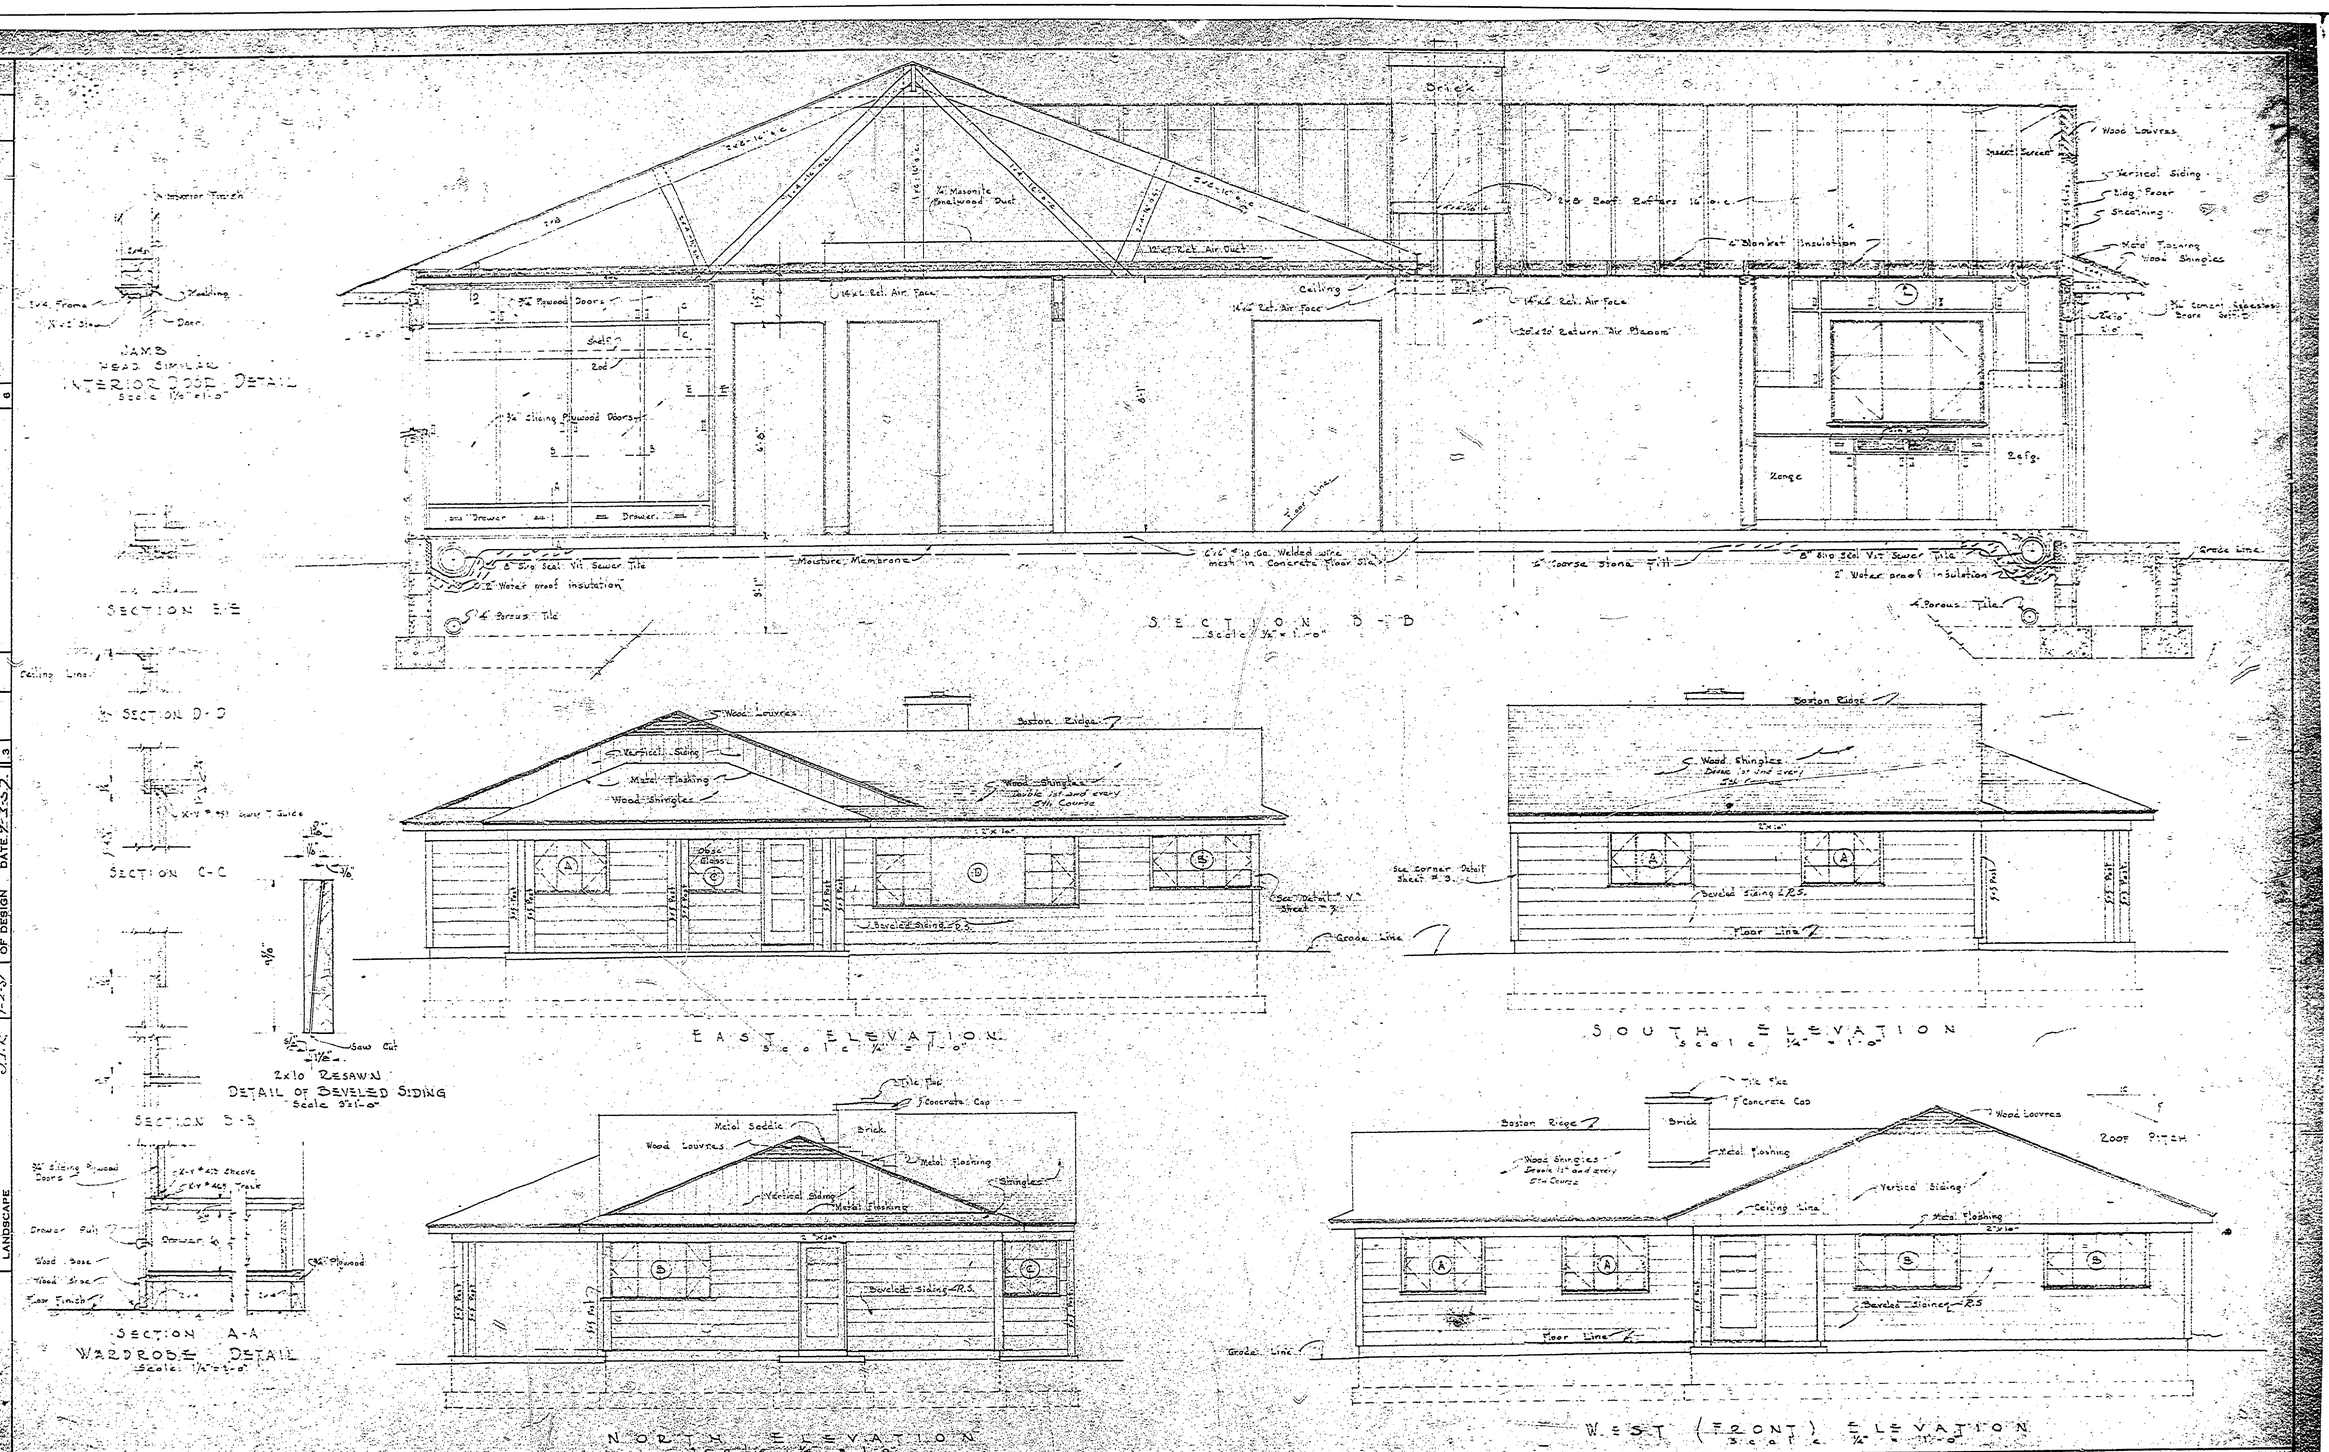

No.	DATE	BY:
1		
2		
3		

REVISIONS

		DATE	BY:
4			
5			
6			

APPROVED BY: [signature]
ASSISTANT CHIEF IN CHARGE OF DESIGN — DATE 8-2-57

REVIEWED BY SECTIONS		DATE
ARCHITECTURAL	J.T.P.	8-2-57
ENGINEERING	J.R.	8-2-57
LANDSCAPE	J.T.P.	8-2-57

DRAWN BY		
TRACED BY		
CHECKED BY		
DATE		

MICHIGAN
DEPARTMENT OF CONSERVATION
PARKS AND RECREATION DIVISION

WM. MITCHELL STATE PARK
MANAGER'S RESIDENCE

SHEET NO. 3 OF 7

PLAN NO. A-104