M-1638 COMMERCIAL BLUEPRINT SERVICE

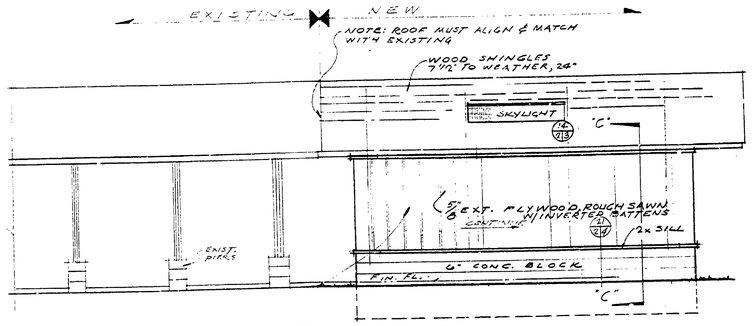

5/8" EXT. PLYWOOD, ROUGH SAWN & INVERTED BATTENS

EAST ELEVATION

WEST ELEVATION SIMILAR & OPPOSITE HAND 1/4"=1'-0"

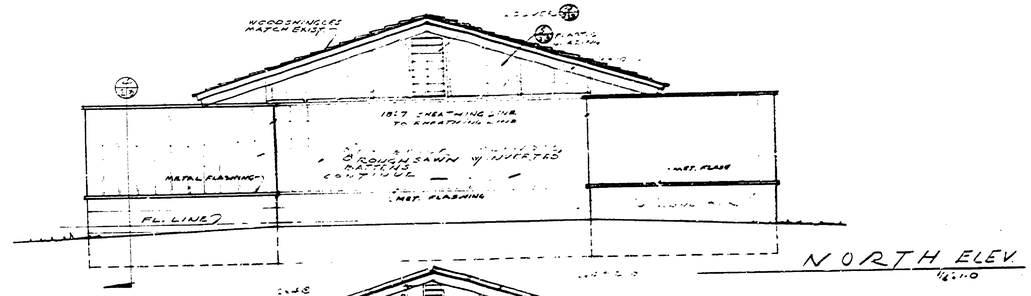

NORTH ELEV.

1/4"=1'-0"

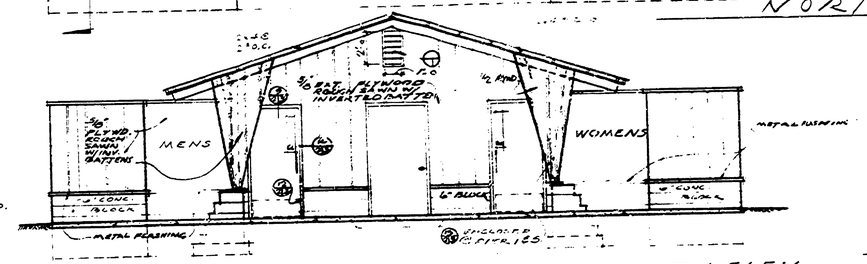

SOUTH ELEV.

1/4"=1'-0"

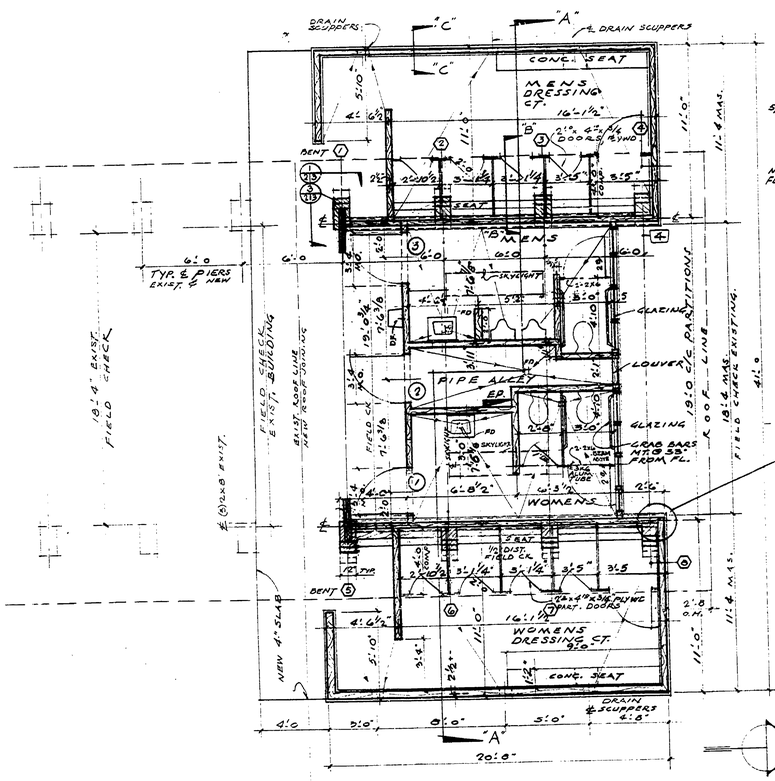

PLAN

1/4"=1'-0"

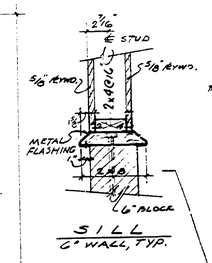

SILL

6" WALL, TYP.

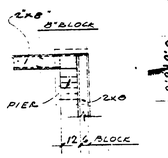

PLATES

1/4"=1'-0"

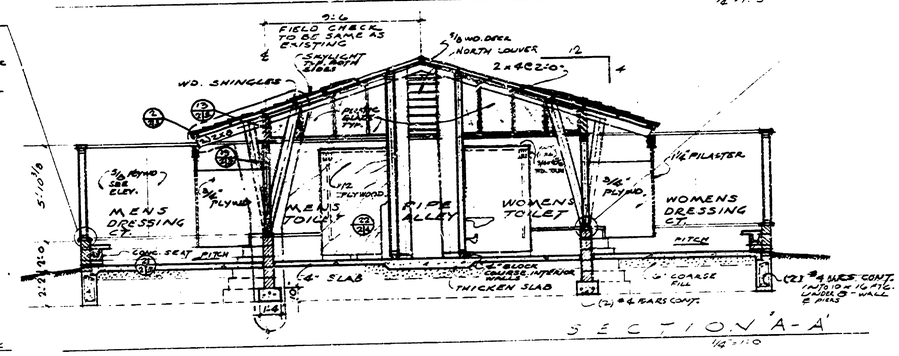

SECTION "A-A"

1/4"=1'-0"

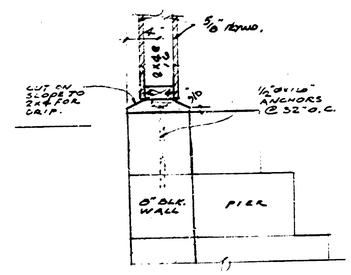

SILL - 8" WALL TYP.

1/2"=1'-0"

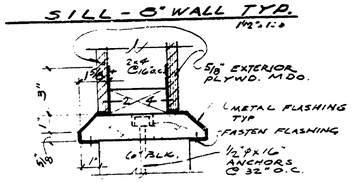

SILL & FLASH.

TYP. PLYWD. WALLS FRAMED ON 6" MASONRY WALLS

3/4"=1'-0"

FINISH SCHEDULE

ROOM NO.	FLOOR: LINOLEUM	FLOOR: PLYWOOD	WALL: WAINS.	WALL: PAINT	WALL: PLYWD.	CEILING: PAINT	BASE: 4" TILE	BASE: NOVILE	REMARKS
MENS DRESSING	•		•	•	•	•		•	
MENS TOILET	•		•	•	•	•	•		
PIPE ALLEY	•		•					•	
WOMENS DRESSING	•		•	•	•	•		•	
WOMENS TOILET	•		•	•	•	•	•		

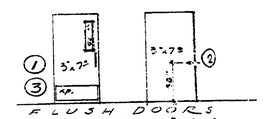

FLUSH DOORS

A KICK & INTERIOR PUSH & HANDLE - OUTSIDE

B KNOB

GLAZING

DOOR TYPES

SURVEYED BY		DRAWN BY R.W.Reed	MAR. 30, 70
DESIGNED BY H.O.H.	DATE	CHECKED BY	DATE

NO.	DATE	BY	REVISIONS	NO.	DATE	BY	REVISIONS
1.	12-2-8	W.M.C.	WORK PORTS.	3.			
2.				4.			

MICHIGAN
DEPARTMENT OF NATURAL RESOURCES

PLAN, ELEVATIONS & SECTIONS
SHEET TITLE

AREA OR PARK: MITCHELL STATE PARK
PROJECT: DRESSING COURTS & TOILETS

PROJECT NO. #1016
SHEET 2 OF 4
PLAN NO. A-105-B