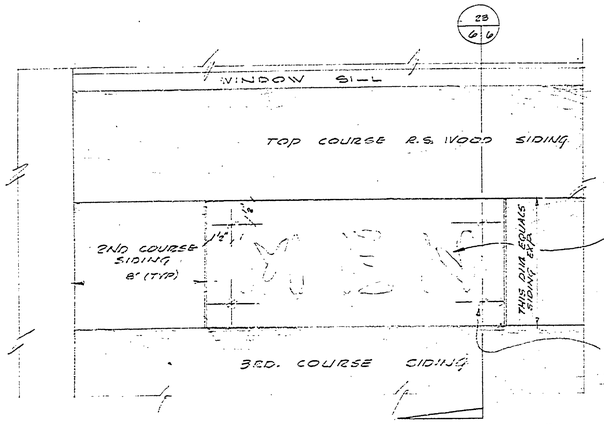

ELEV.- SIGN MOUNTING (22 / 3 6)

NOTE: SIGN FURNISHED BY OWNER; INSTALLED BY CONTRACTOR

3½" LONG-#14 WOOD SCREWS-CAD. PLATED
4 REQ'D. FOR "MEN" SIGN.
6 REQ'D. FOR "WOMEN" SIGN-4 AS SHOWN ON "MEN" SIGN AND TWO 15" FROM THE ENDS.

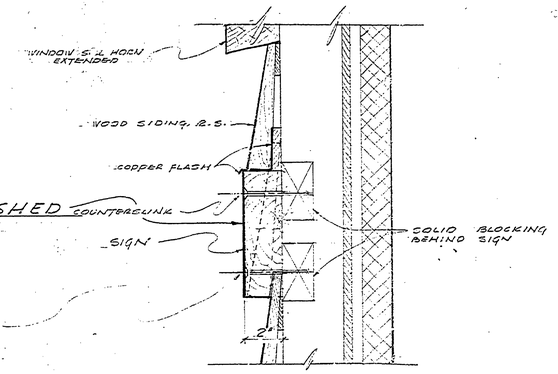

SECT. DET. (23 / 6 6)

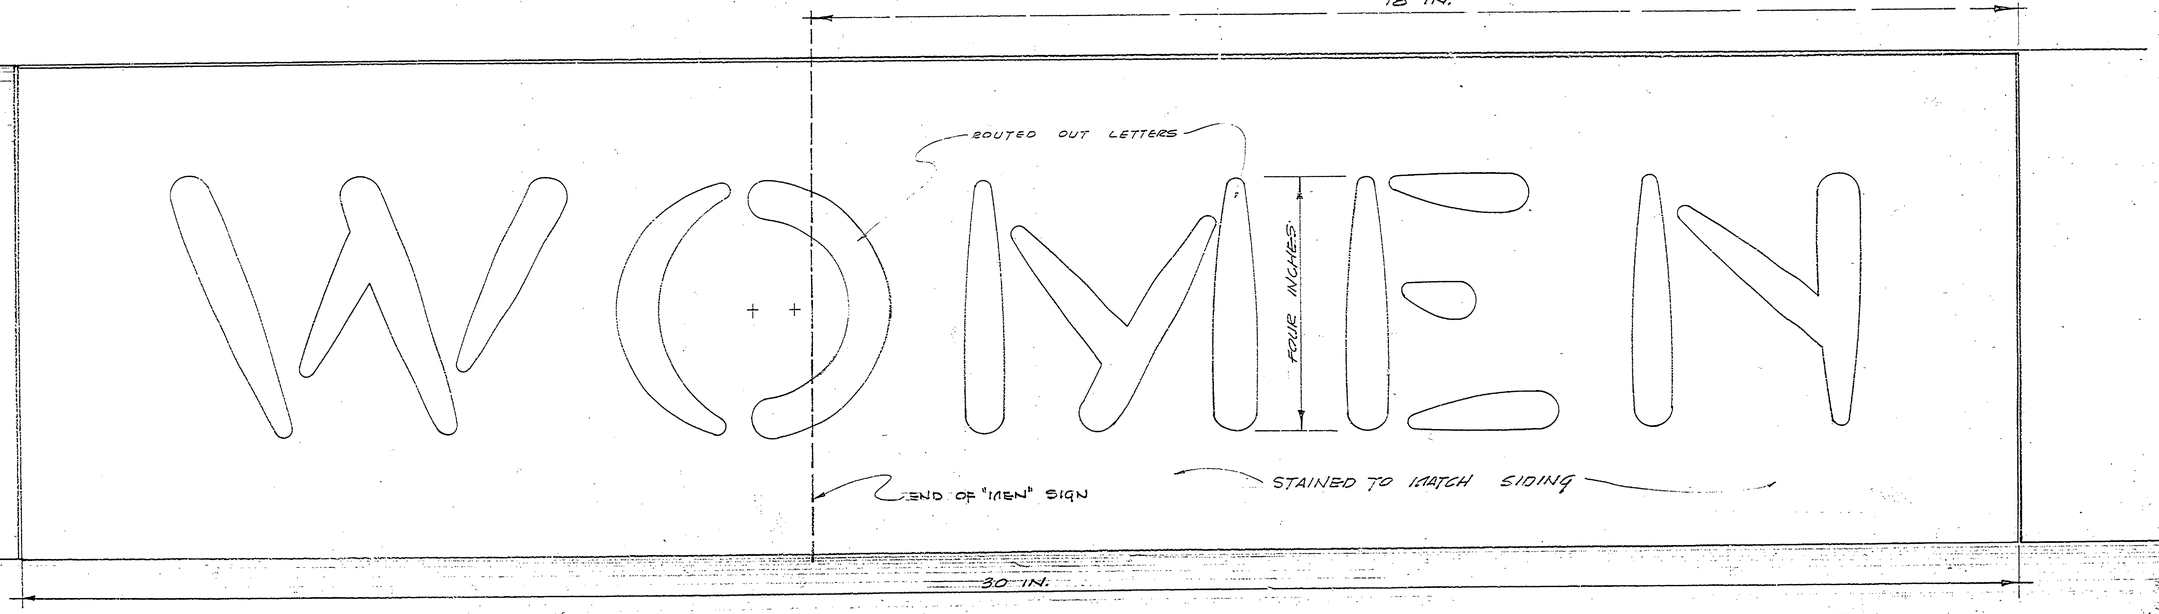

SIGN DETAIL (SIGN FURNISHED BY OWNER; INSTALLED BY CONTRACTOR)
FULL SIZE

DESIGNED BY W.N.G.	11-69	ARCHITECTURAL W.N.G.	5-69
DRAWN BY [illegible]		ENGINEERING	
CHECKED BY W.N.G.		LANDSCAPE	

APPROVED: [illegible] — CHIEF OF DIVISION; [illegible] — CHIEF OF PLANNING & DESIGN SECTION

REVISIONS

NO.	DATE	BY
1		
2		
3		
4		
5		
6		

DATE	
7-16-69	
5-23-69	

MICHIGAN
DEPARTMENT OF CONSERVATION
PARKS AND RECREATION DIVISION

SIGN DETAILS
MITCHELL STATE PARK
TOILET & SHOWER BUILDING

SHEET NO. 6 OF 6

PLAN NO. A-106