R-1638 COMMERCIAL BLUEPRINT SERVICE 5-69

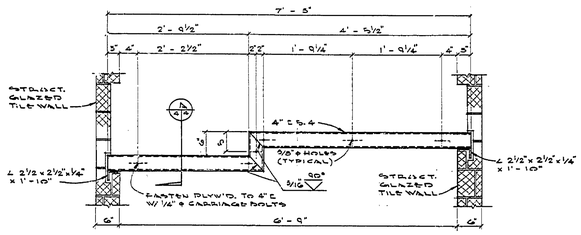

ELEV. - VANITY SUPPORT FRAME

1 - REQ'D. AS SHOWN & 1 - REQ'D. OPPOSITE HAND

SC. 3/4" = 1'-0"

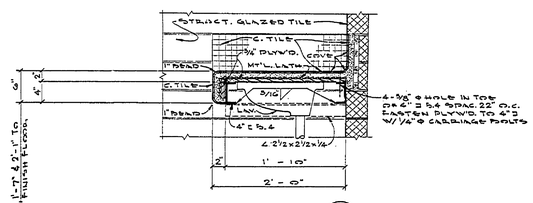

DETAIL A 4/4

SC. 1" = 1'-0"

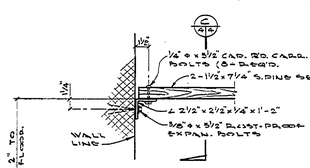

DETAIL B 4/4

SC. 1½" = 1'-0"

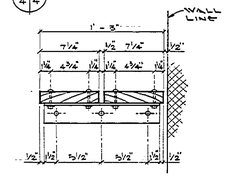

DETAIL C 4/4

SC. 1½" = 1'-0"

DOOR SCHEDULE					
DOOR No.	SIZE OF DOOR	MATERIAL	FRAME	TYPE	REMARKS
1	3' - 0" x 7' - 0"	1¾" THK. PRESS. STL.	16 GA. PRESS. STL.	A	CLOSER & WEATHERSTRIP
2	3' - 0" x 7' - 0"	1¾" THK. PRESS. STL.	16 GA. PRESS. STL.	B	CLOSER & WEATHERSTRIP
3	3' - 0" x 7' - 0"	1¾" THK. PRESS. STL.	16 GA. PRESS. STL.	A	CLOSER & WEATHERSTRIP

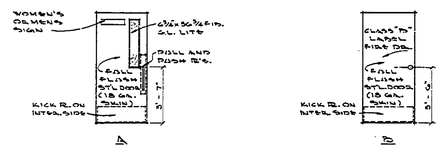

DOOR TYPES

SC. 1/4" = 1'-0"

NOTE:

DOORS & FRAMES SHALL BE PREPARED TO RECEIVE HARDWARE.

DOORS 2, 3 & 4 SHALL BE INSUL. EXTER. GRADE

ROOM FINISH SCHEDULE												
ROOM No.	NAME	FLOOR: QUARRY TILE (6" x 6" x 1/2")	FLOOR: QUARRY TILE (2" x 2" x 1/2")	FLOOR: CONC.	BASE: QUARRY TILE (5" HIGH)	BASE: QUARRY TILE (5" & 9" HIGH)	WALLS: STRUCT. GLAZED TILE	WALLS: 3/8" PLYW'D. (STAIN)	WALLS: 3/8" MOD. PLYW'D. (PAINT)	CEILING: GYP. LATH.	CEILING: 3/16" CEMENT ASB. PANELS	REMARKS: PAINT
1.	WOMEN'S TOILET	•			•		•		•	•		•
2.	WOMEN'S SHOWER AREA	•	•		•	•	•		•	•		•
3.	JAN'S. CLO. & PIPE ALLEY			•								
4.	PORCH			•				•			•	•
5.	MEN'S TOILET	•			•		•		•	•		•
6.	MEN'S SHOWER AREA	•	•		•	•	•		•	•		•

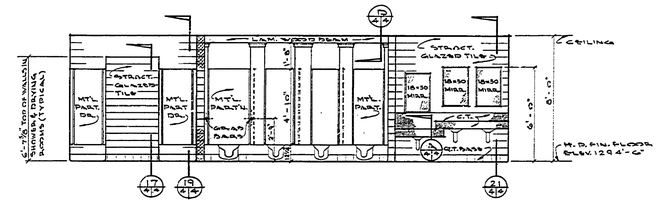

NORTH ELEV. WOMEN'S TOILET

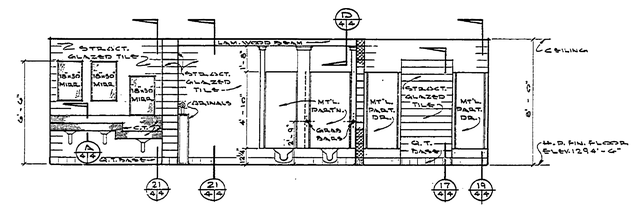

SOUTH ELEV. MEN'S TOILET

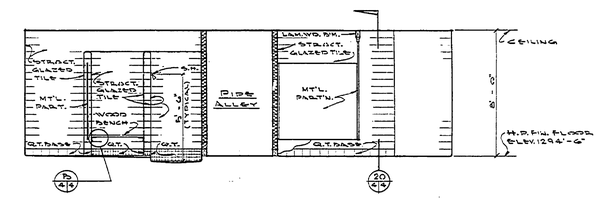

SECTIONAL ELEV. THRU. TOILET & DRYING AREA

SC. 1/4" = 1'-0"

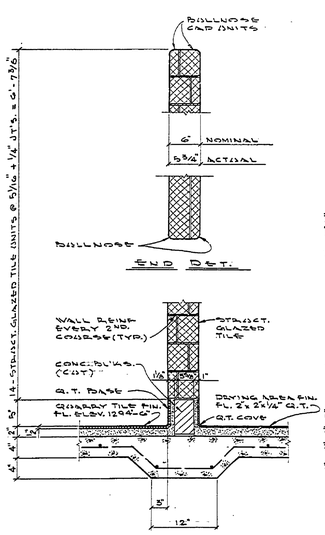

SECTION 17 4/4

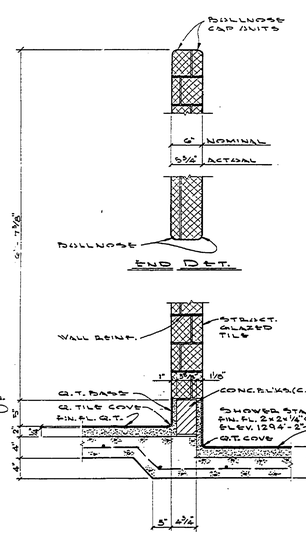

SECTION 18 2/4

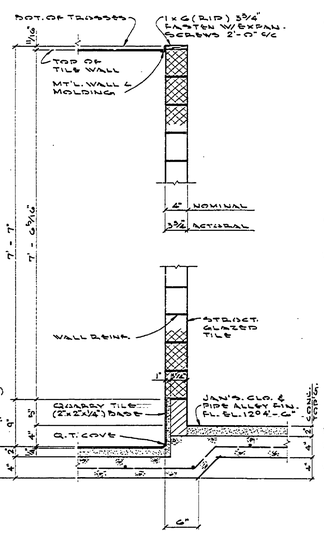

SECTION 19 4/4

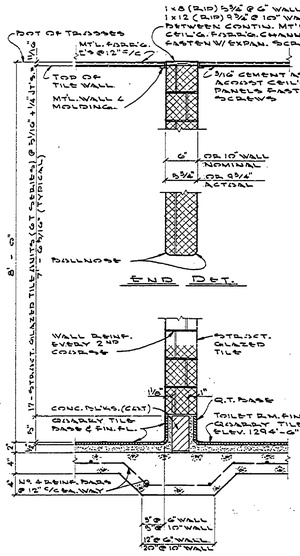

SECTION 20 2/4 4

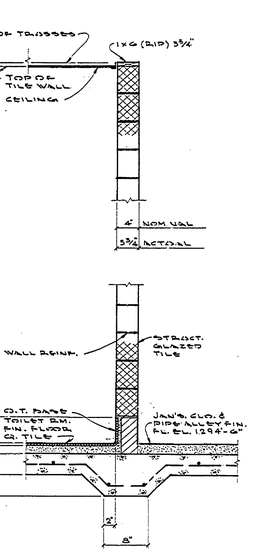

SECTION 21 4/4

SC. 1" = 1'-0"

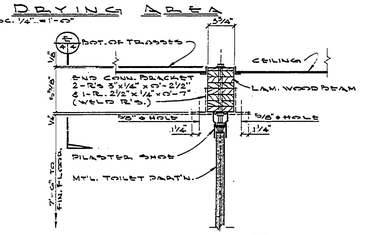

DET. D 4/4

SC. 1½" = 1'-0"

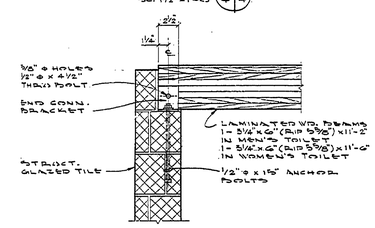

DET. E 4/4

SC. 1½" = 1'-0"

SURVEYED BY		DRAWN BY M.H.		NO.	DATE	BY	REVISIONS	NO.	DATE	BY	REVISIONS		
DESIGNED BY		CHECKED BY		1.				3.					
	DATE		DATE	2.				4.					

MICHIGAN
DEPARTMENT OF NATURAL RESOURCES

SHEET TITLE: SECTIONS, ELEVATIONS & SCHEDULES

AREA OR PARK: MITCHELL STATE PARK

PROJECT: TOILET BUILDING

PROJECT NO. 24 - 1092

SHEET 4 OF 5

PLAN NO. A - 108-D