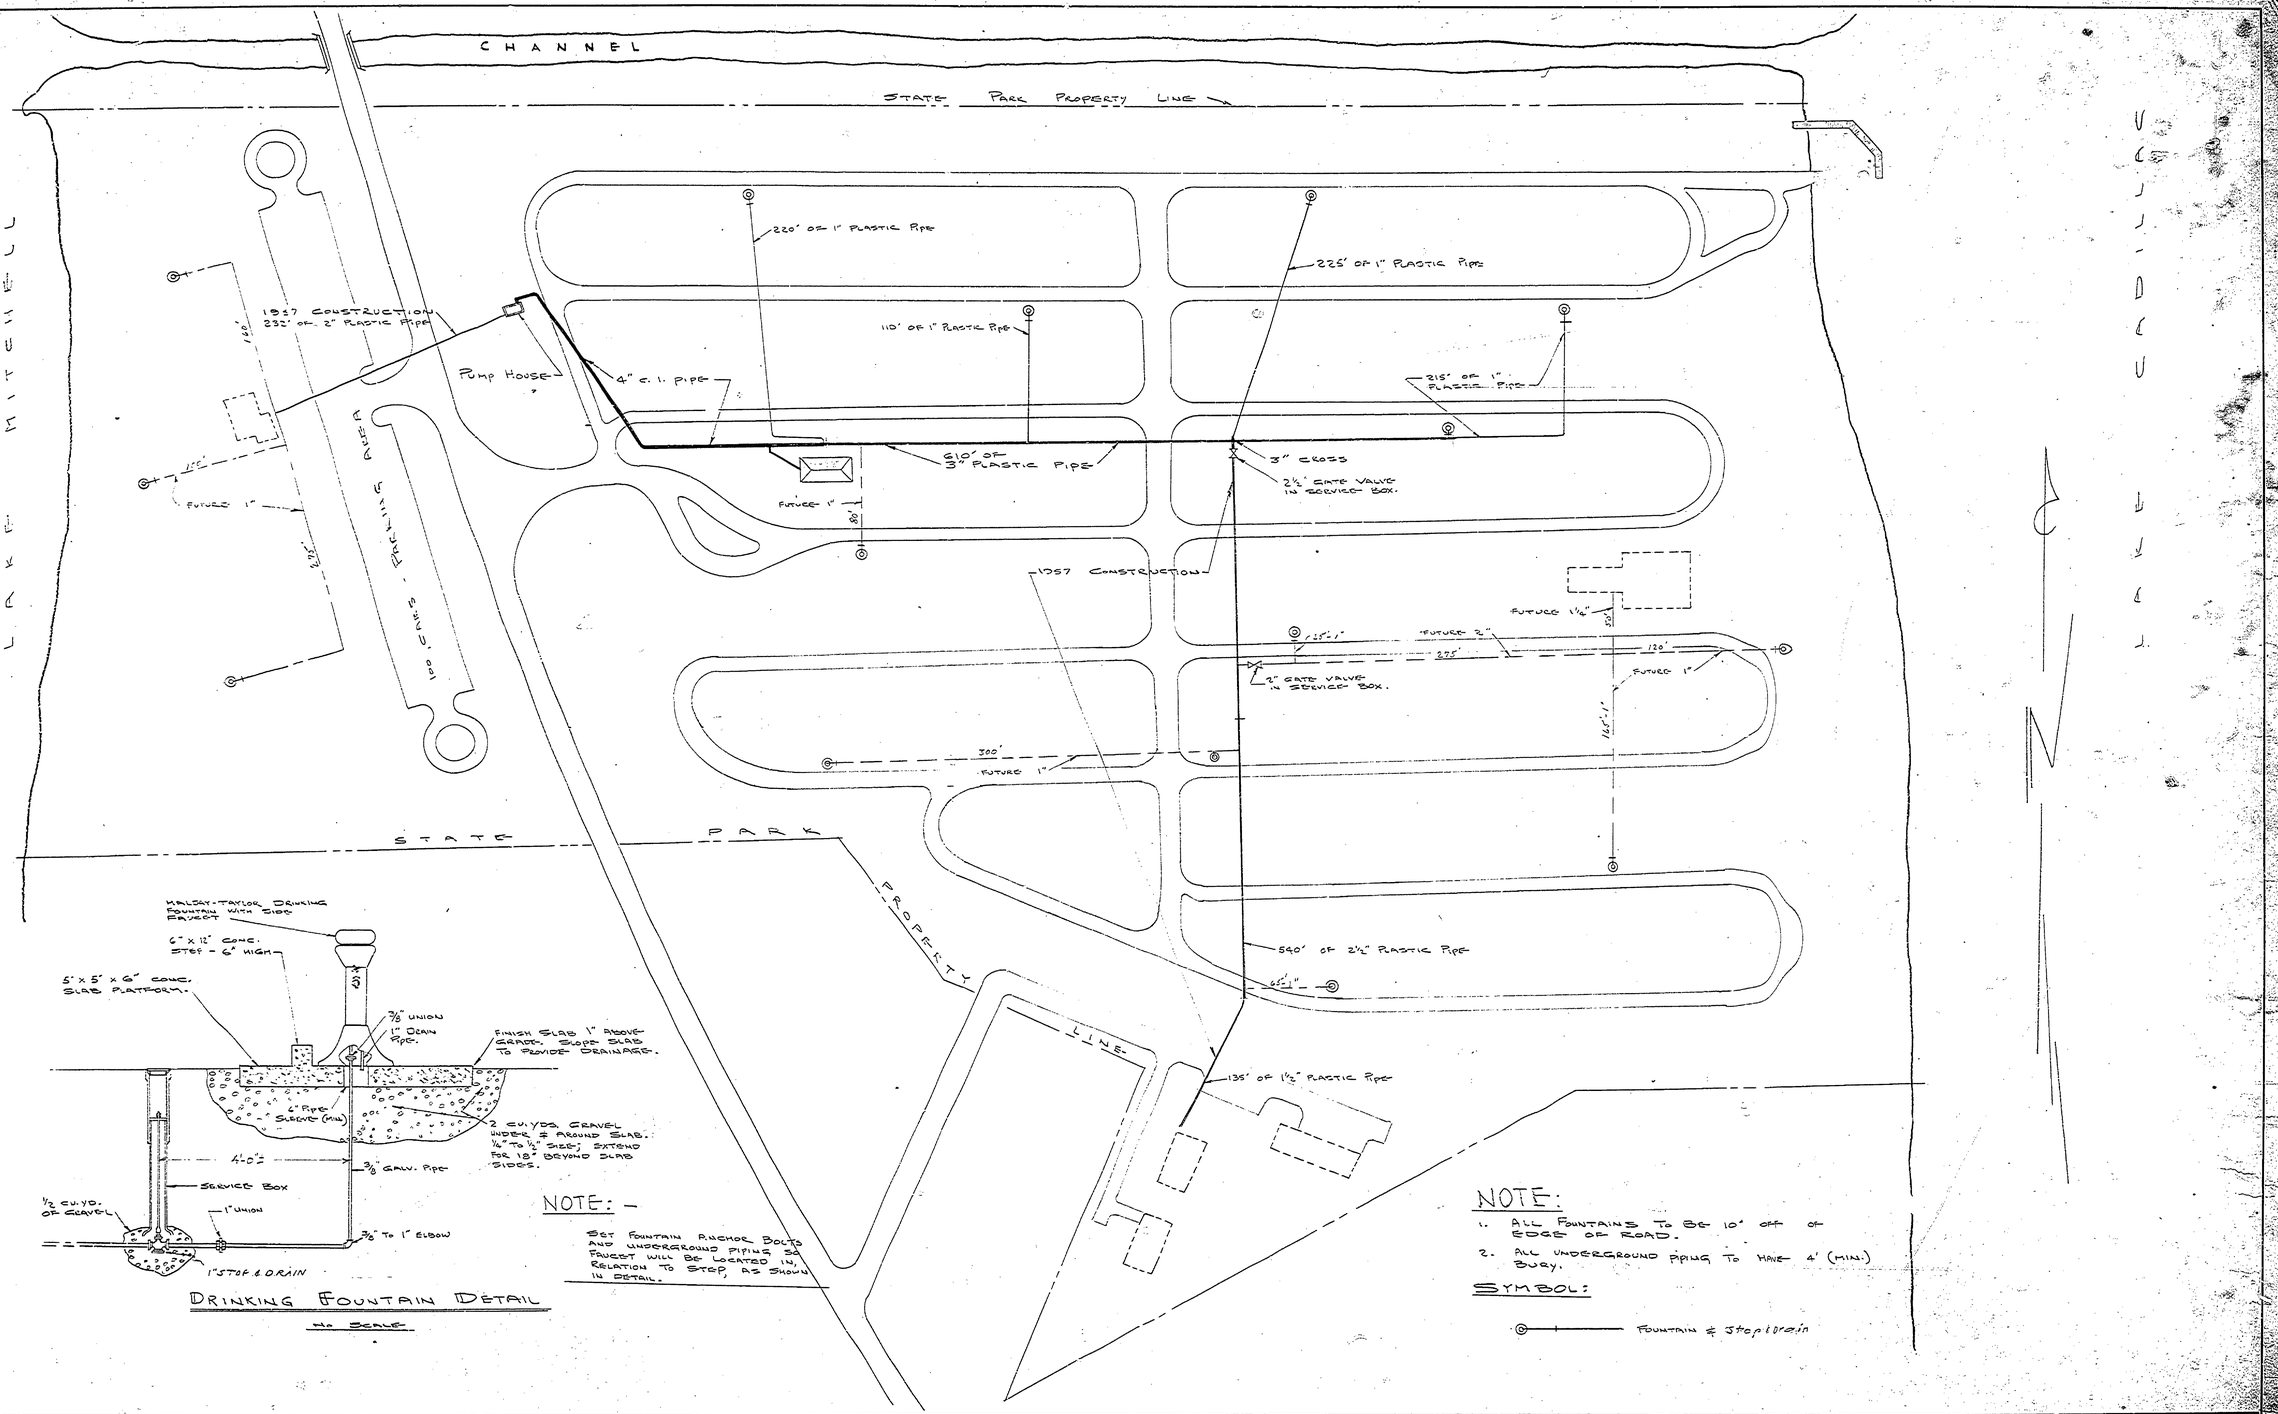

DRINKING FOUNTAIN DETAIL

No Scale

NOTE: –

Set fountain anchor bolts and underground piping so faucet will be located in relation to step, as shown in detail.

NOTE:

1. All fountains to be 10' off of edge of road.
2. All underground piping to have 4' (min.) bury.

SYMBOL:

Fountain & Stop & drain

REVISIONS			
NO.	DATE	BY	
1	1-28-59	E.S.P.	Revised to include other master plan
2			
3			
4			
5			
6			

APPROVED BY			
ASSISTANT CHIEF IN CHARGE OF DESIGN		DATE	10-17-57

REVIEWED BY SECTIONS		DATE
ARCHITECTURAL	J.T.K.	10-17-57
ENGINEERING	J.T.K.	10-17-57
LANDSCAPE	J.T.K.	10-17-57

DRAWN BY	W. C. PATERSON
TRACED BY	E.J.P.
CHECKED BY	
DATE	10/11/57

MICHIGAN
DEPARTMENT OF CONSERVATION
PARKS AND RECREATION DIVISION

MITCHELL STATE PARK
WATER SYSTEM
SCALE: 1" = 50'-0

SHEET NO. 1 OF 1

PLAN NO. E-107