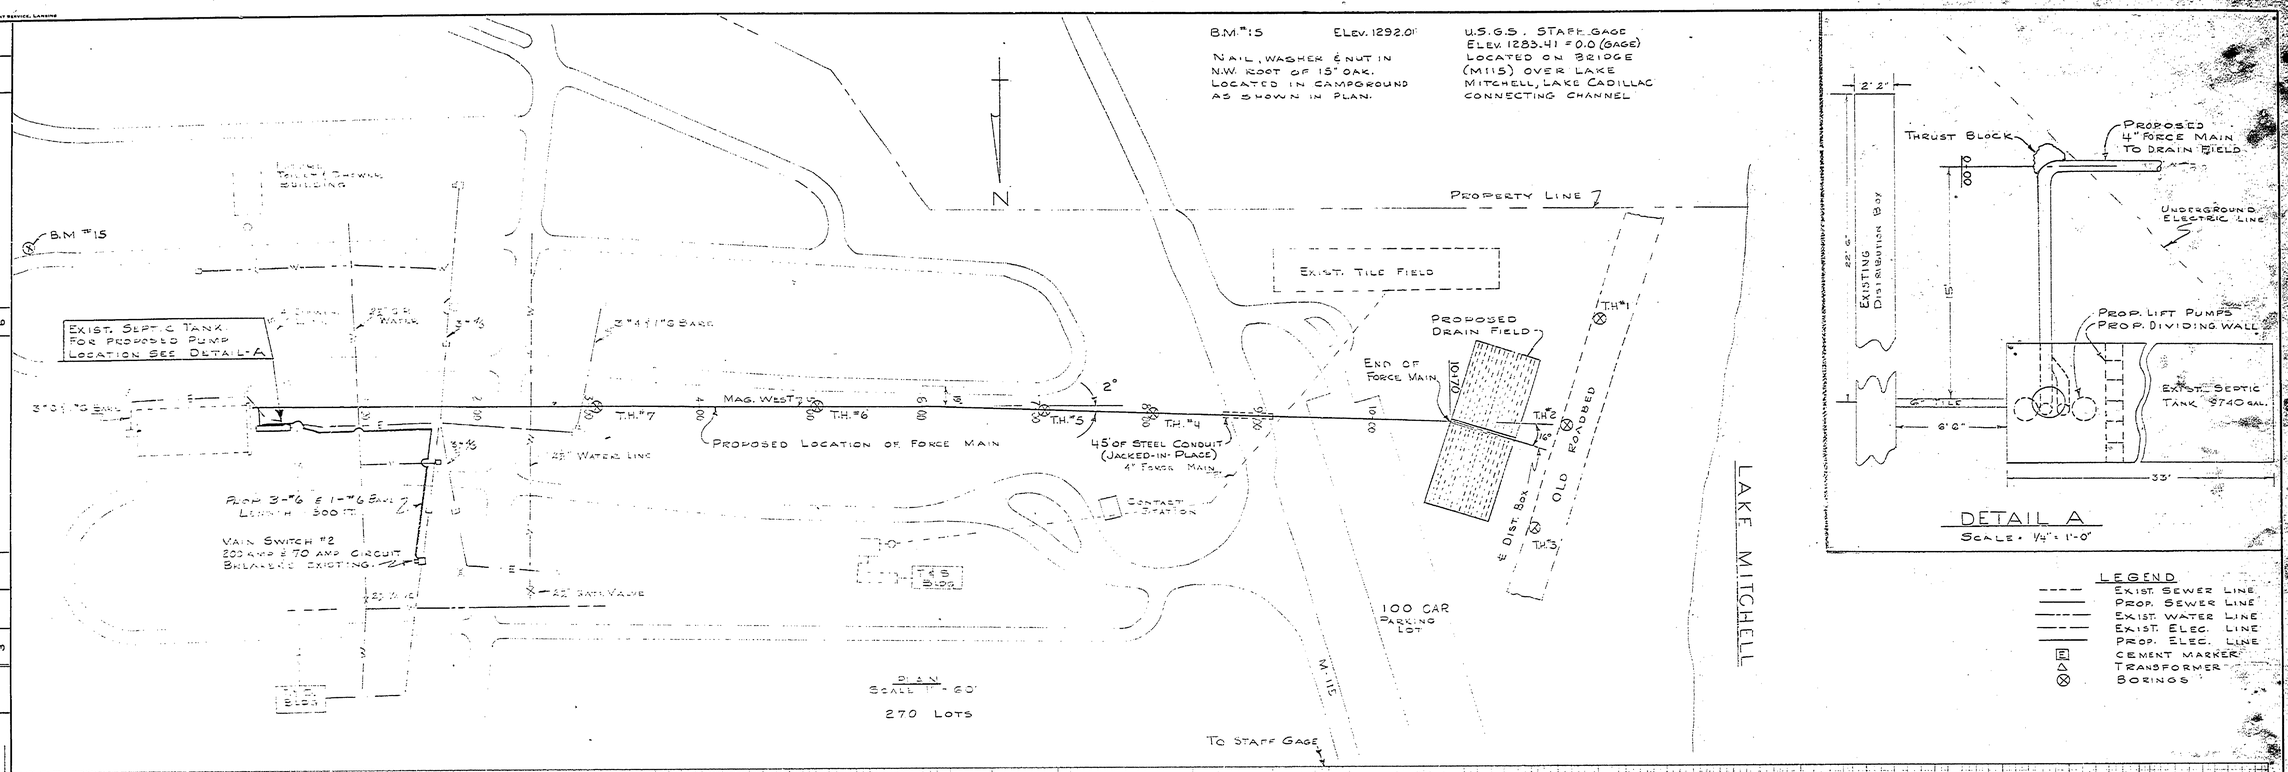

DETAIL A

SCALE: 1/4" = 1'-0"

LEGEND

- EXIST. SEWER LINE
- PROP. SEWER LINE
- EXIST. WATER LINE
- EXIST. ELEC. LINE
- PROP. ELEC. LINE
- CEMENT MARKER
- TRANSFORMER
- BORINGS

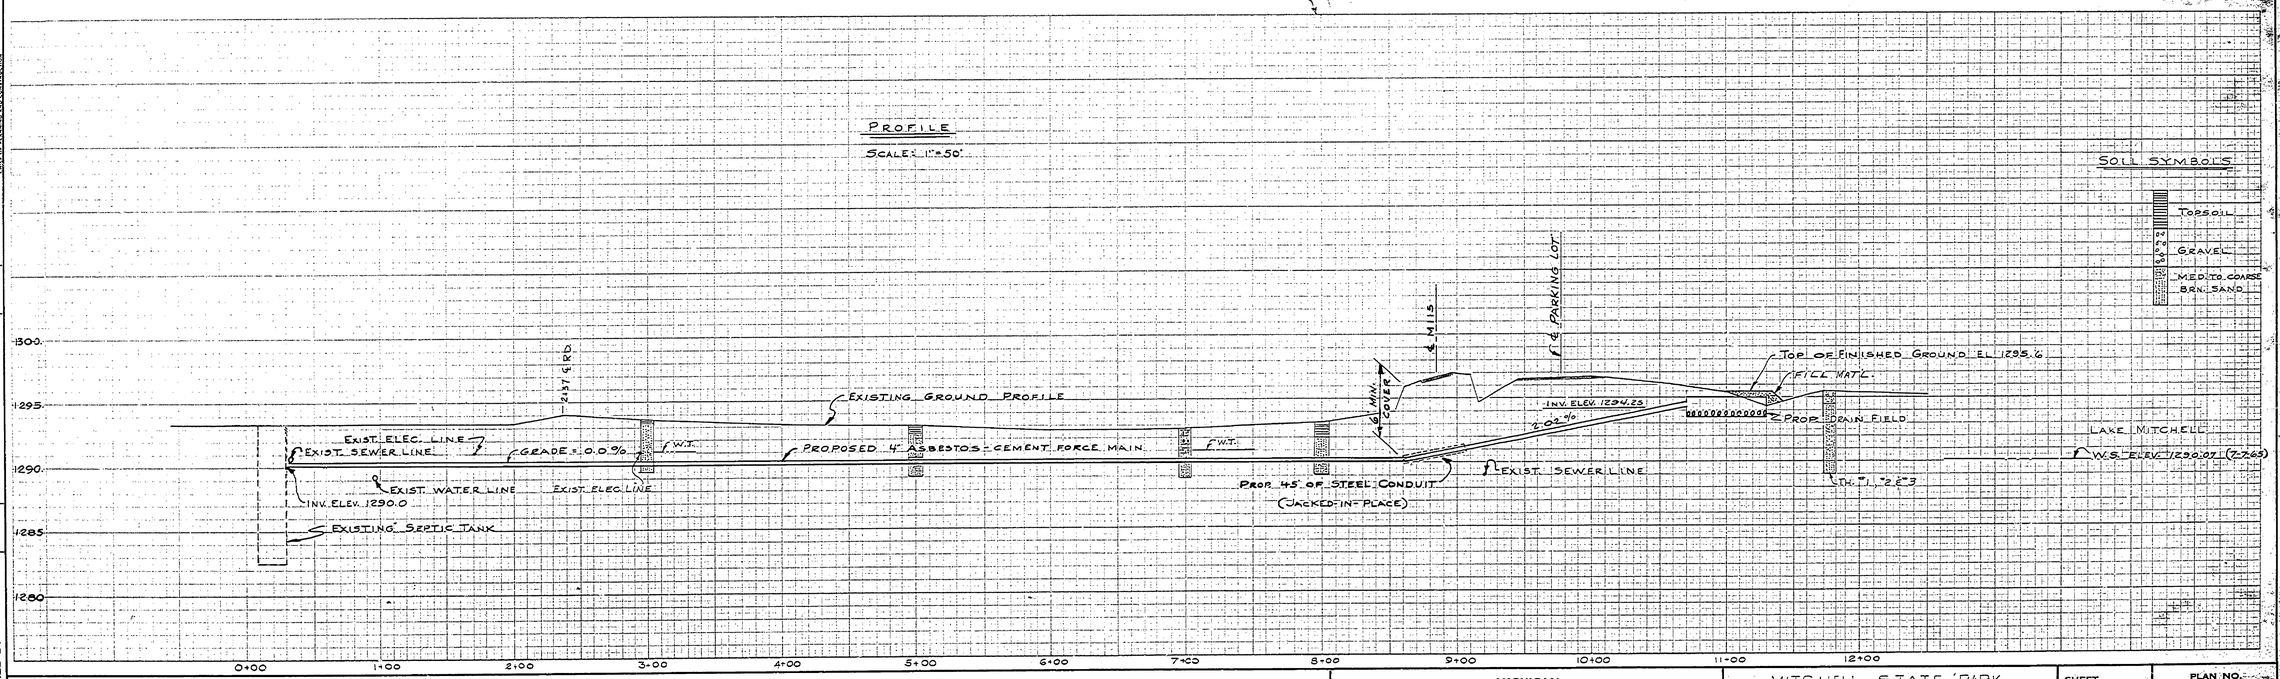

DESIGNED BY	RECKELL	9-6-65	
DRAWN BY	RAB	9-6-65	
CHECKED BY			

REVIEWED		DATE
ARCHITECTURAL		
ENGINEERING		
LANDSCAPE		

APPROVED	DATE
CHIEF OF DIVISION	
STATE CHIEF OF DIVISION	
CHIEF OF PLANNING AND DEVELOPMENT	

REVISIONS			
NO.	DATE	BY	
1			
2			
3			
4			
5			
6			

MICHIGAN
DEPARTMENT OF CONSERVATION
PARKS AND RECREATION DIVISION

MITCHELL STATE PARK
LIFT STATION & TILE FIELD
FOR BUILDING 2A & 2B

SHEET NO. 2 OF 4

PLAN NO. E107