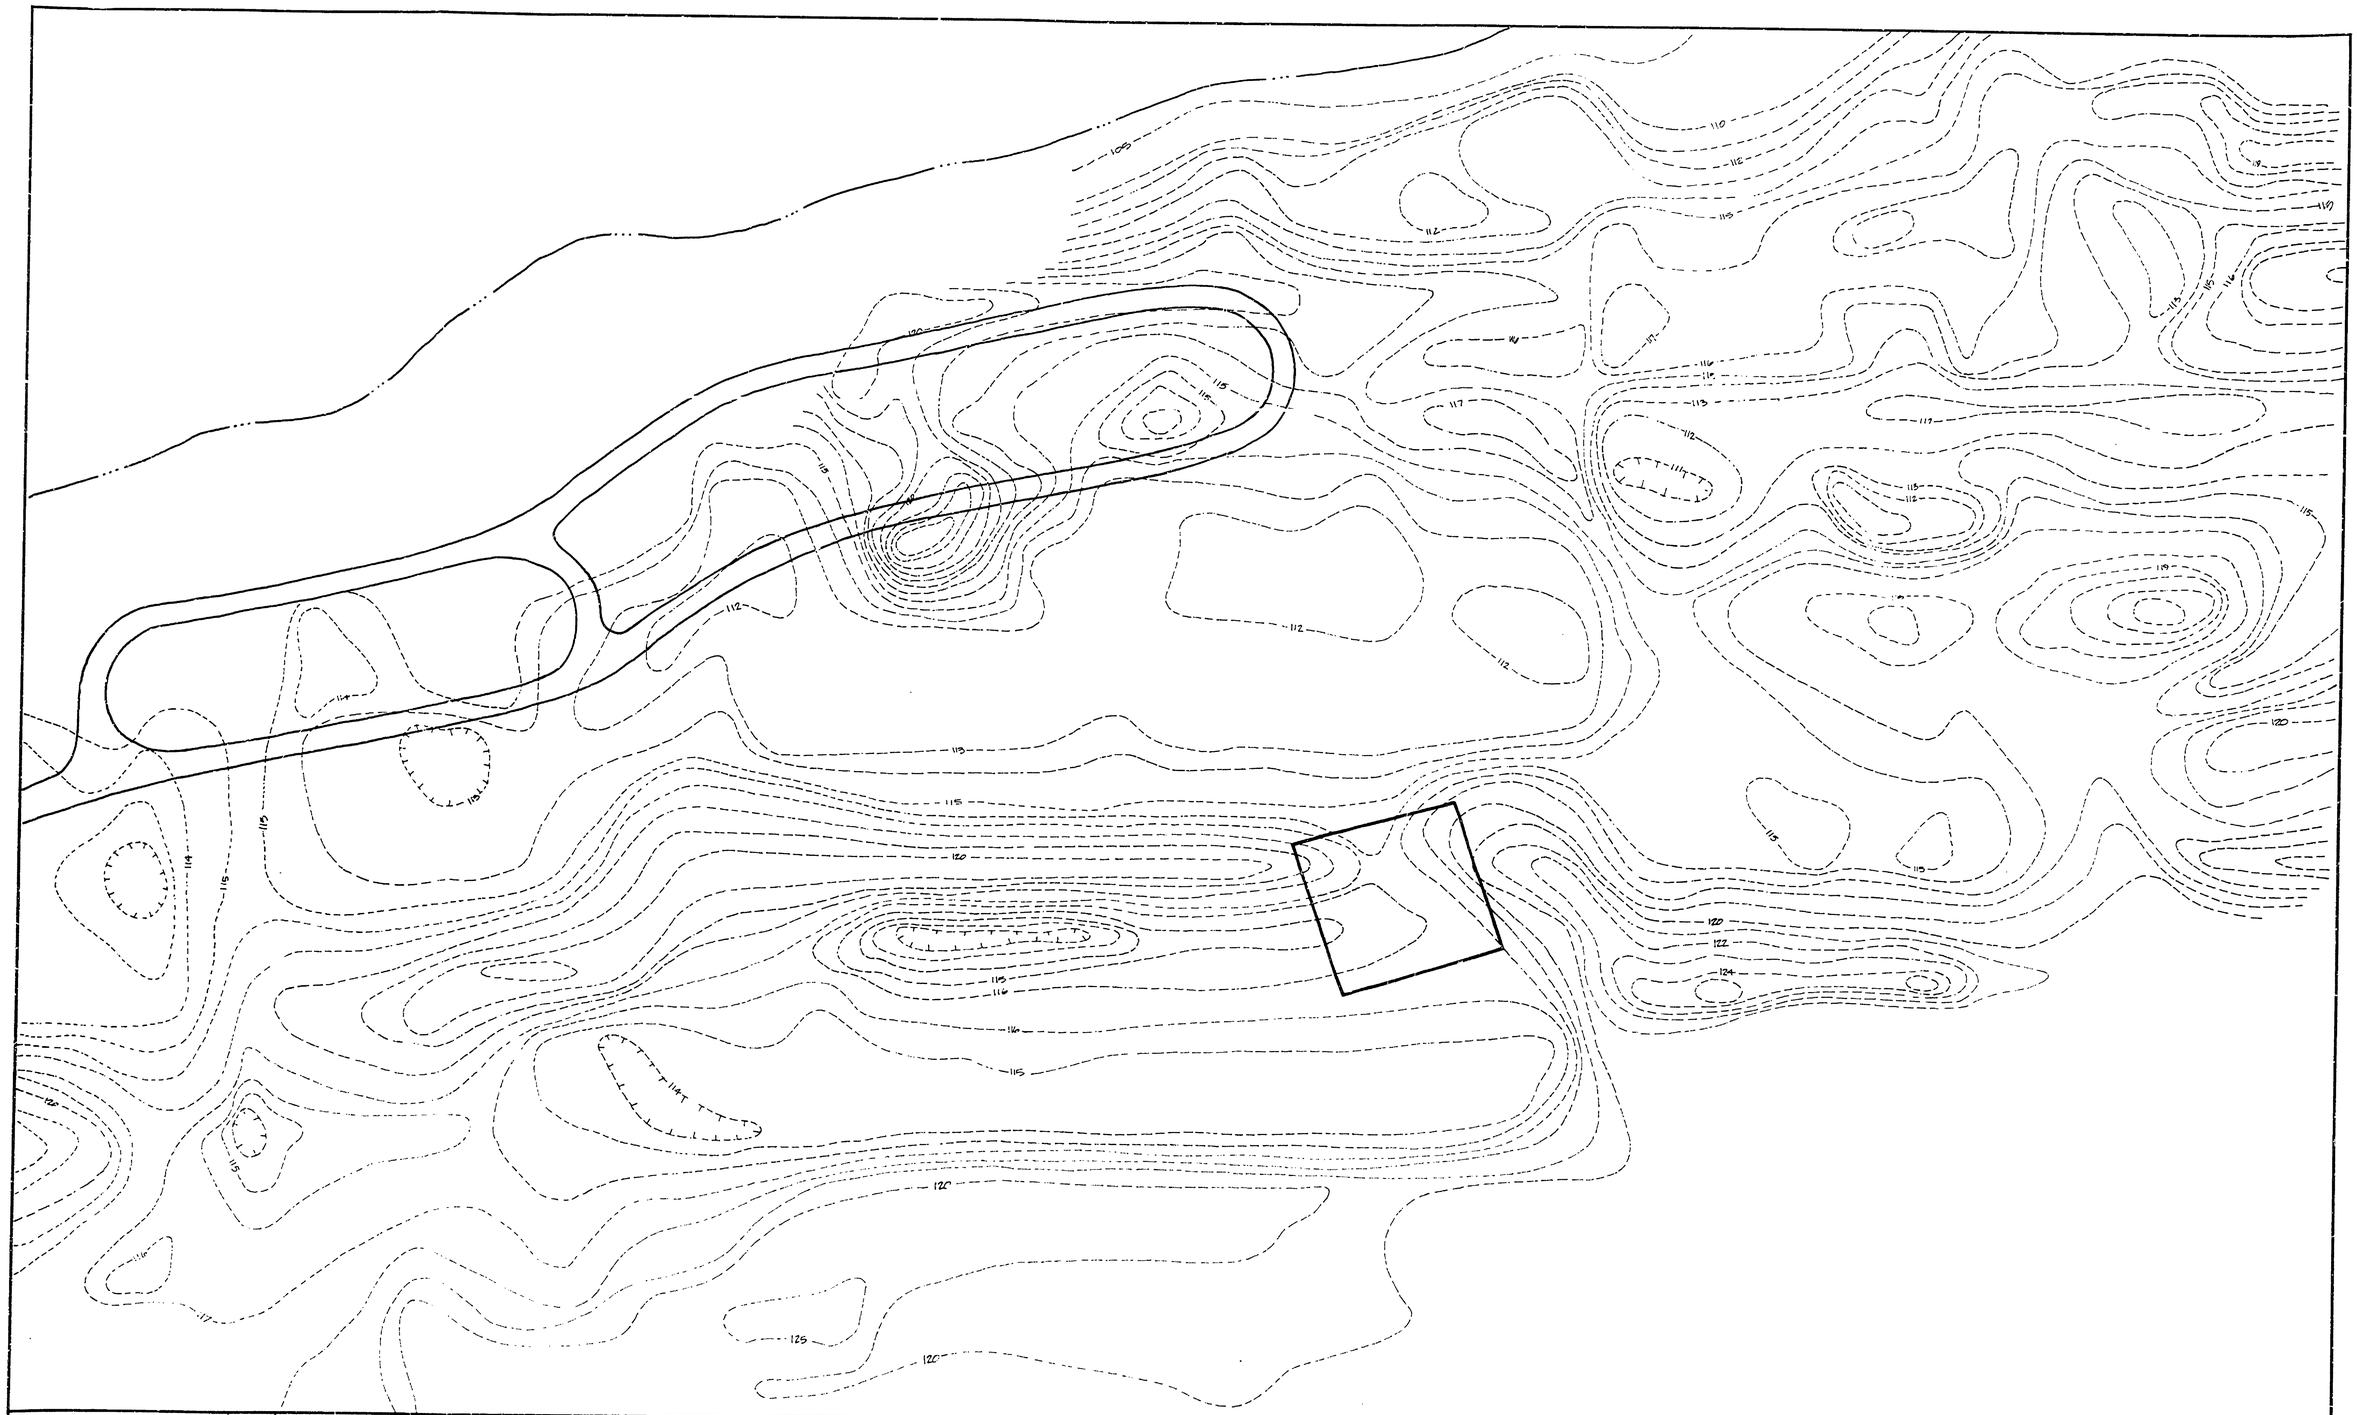

SURVEYED BY		DRAWN BY		NO.	DATE	BY	REVISIONS	NO.	DATE	BY	REVISIONS	MICHIGAN DEPARTMENT OF NATURAL RESOURCES	AREA TOPO. PLAN SHEET TITLE	AREA OR PARK McLAIN STATE PARK	PROJECT NO.
DESIGNED BY		CHECKED BY		1.				3.						PROJECT	SHEET 1 OF 1 PLAN NO. R-13
	DATE		DATE	2.				4.							