R-1638 COMMERCIAL BLUEPRINT SERVICE 12-70 43686

DOOR SCHEDULE

DOOR No's	SIZE OF OPNG.	TYPE	DOOR MATERIAL	FRAME MATERIAL	REMARKS
					PROVIDE SUM. & ENL. TO LOCK OR OPEN SEE PLANS
1	3'-0" x 7'-0"	A	1 3/4" THK. PRESS. STL.	16 GA. PRESS. STL.	
2	3'-0" x 7'-0"	A	1 3/4" THK. PRESS. STL.	16 GA. PRESS. STL.	" " " " "
3	3'-0" x 7'-0"	B	1 3/4" THK. PRESS. STL.	16 GA. PRESS. STL.	25" x 24" LOUVER
4	3'-0" x 3'-0"	C	"ALMCO" ALUMINIZED STL.	ANODIZED ALUM. GLIDER & WOOD	SECURITY EMBLOCKS EVERY SECOND SLAT
5	3'-0" x 3'-0"	C	"ALMCO" ALUMINIZED STL.	ANODIZED ALUM. GLIDER & WOOD	SECURITY EMBLOCKS EVERY SECOND SLAT
6	3'-0" x 7'-0"	D	1 3/4" THK. PRESS. STL.	16 GA. PRESS. STL.	

NOTE:
DOORS & FRAMES SHALL COME PREPARED TO RECEIVE HARDWARE. PRESS. STL. DOOR FRAMES SHALL HAVE A THROAT OPNG. OF 4 1/2"

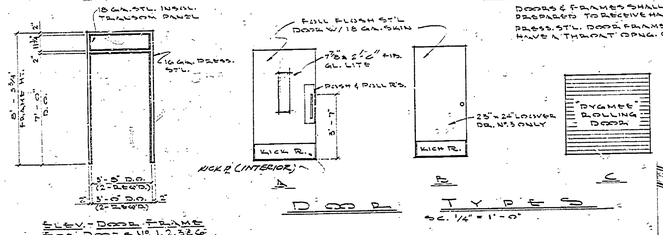

DOOR TYPES
SC. 1/4" = 1'-0"

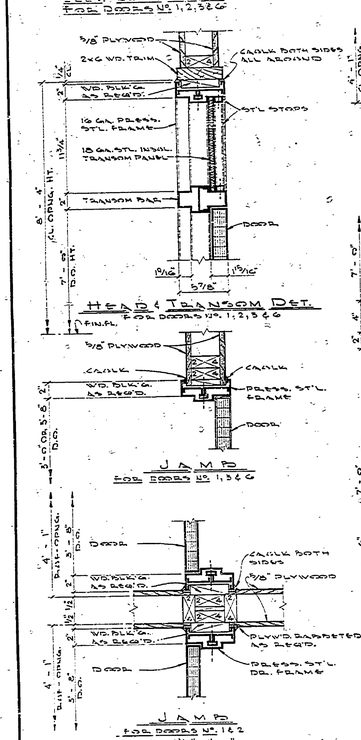

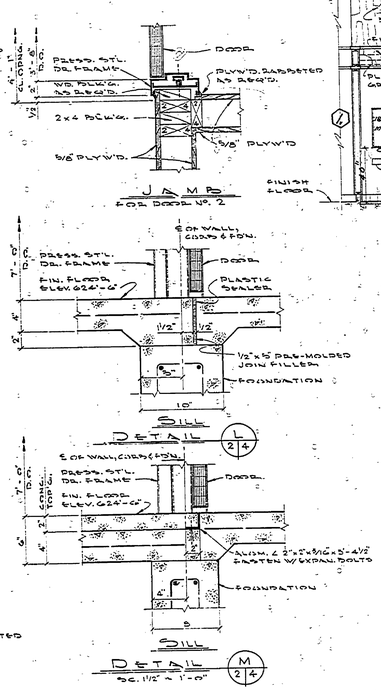

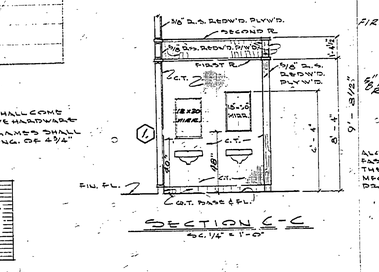

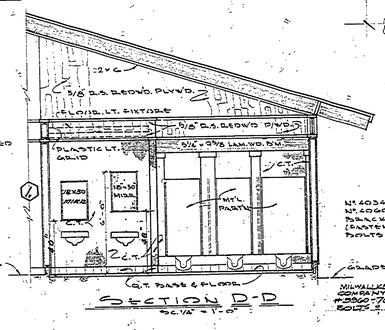

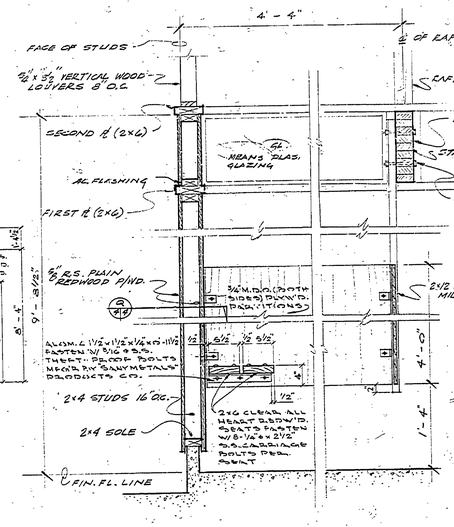

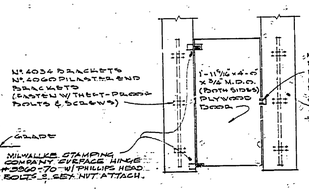

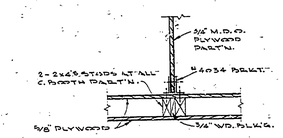

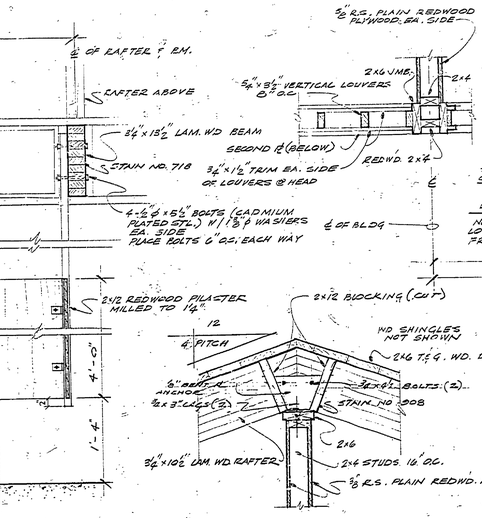

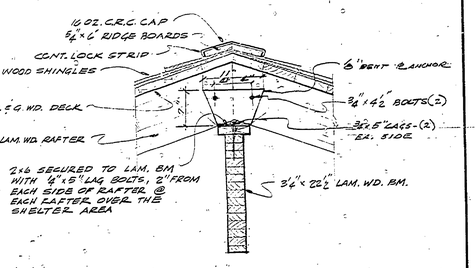

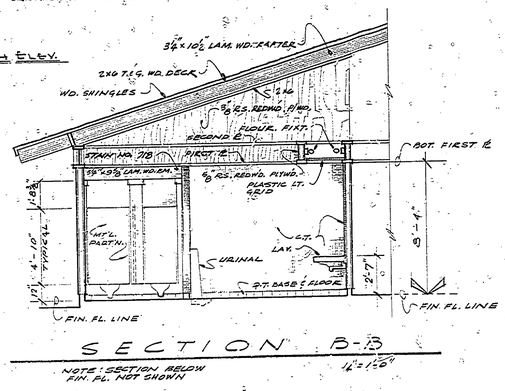

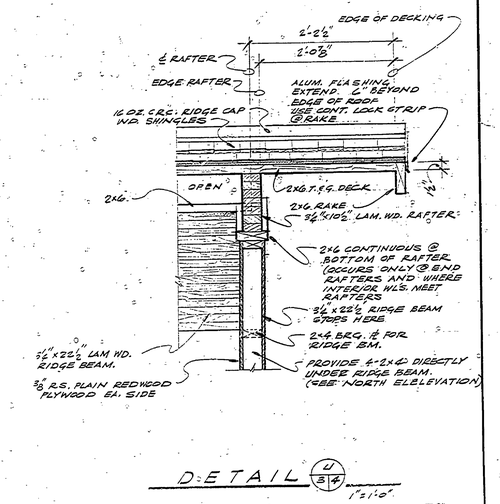

NOTE: ALL EXPOSED WD. TRIM, PLATES, BLOCKING, REDWOOD PLYWOOD, ETC. SHALL BE CLEAR ALL HEART REDWOOD (NO SAPWOOD ALLOWED)

SURVEYED BY		DRAWN BY M.H. & J.C.	71
DESIGNED BY		CHECKED BY	3/1/71
	DATE		DATE

NO.	DATE	BY	REVISIONS	NO.	DATE	BY	REVISIONS
1.	7/6/71		HEADS LOWERED FOR LINTELS AS REQ'D.	3.			
2.				4.			

MICHIGAN
DEPARTMENT OF NATURAL RESOURCES

DETAILS, SECTIONS & DOOR SCHEDULE
SHEET TITLE

AREA OR PARK: McLAIN STATE PARK
PROJECT: BEACHHOUSE
PROJECT NO. 24-1091
SHEET 4 OF 6
PLAN NO. A-106-A