RL-163R COMMERCIAL BLUEPRINT SERVICE (517) 482-0444

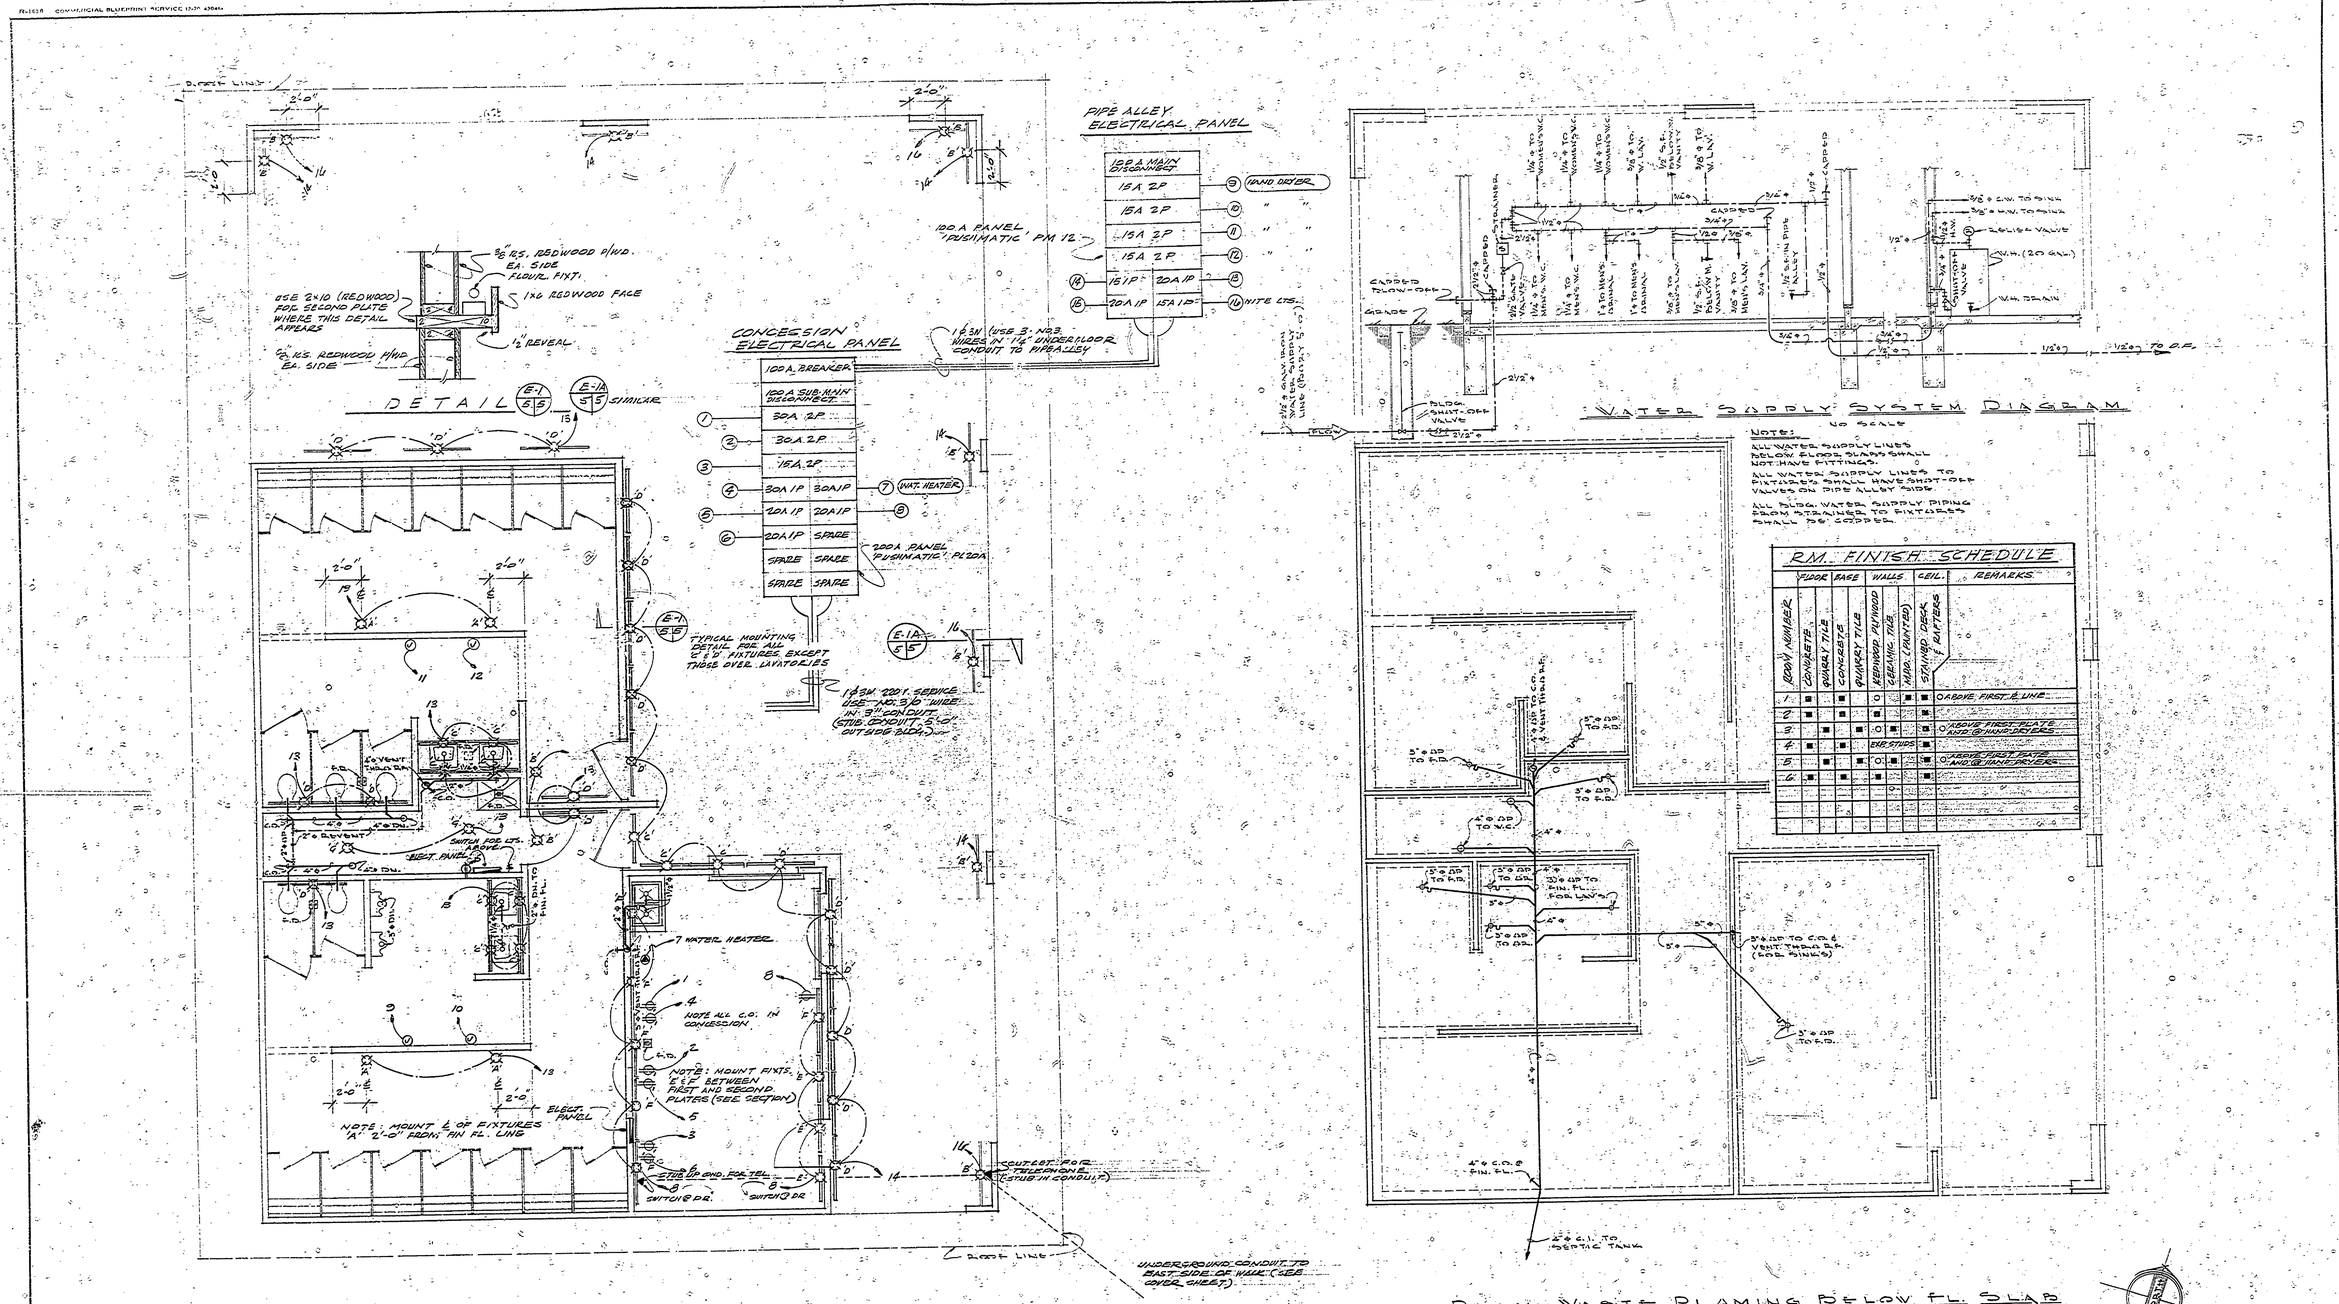

SURVEYED BY		DRAWN BY	M.H. & J.C.	71	NO.	DATE	BY	REVISIONS	NO.	DATE	BY	REVISIONS	MICHIGAN DEPARTMENT OF NATURAL RESOURCES	PLANS - ELECTRICAL & MECHANICAL	AREA OR PARK McLAIN STATE PARK	PROJECT NO. 24-1091
DESIGNED BY		CHECKED BY		4/5/71	1.				3.					SHEET TITLE	PROJECT BATHHOUSE	SHEET 5 OF 6 PLAN NO. A-106-A
	DATE			DATE	2.				4.							