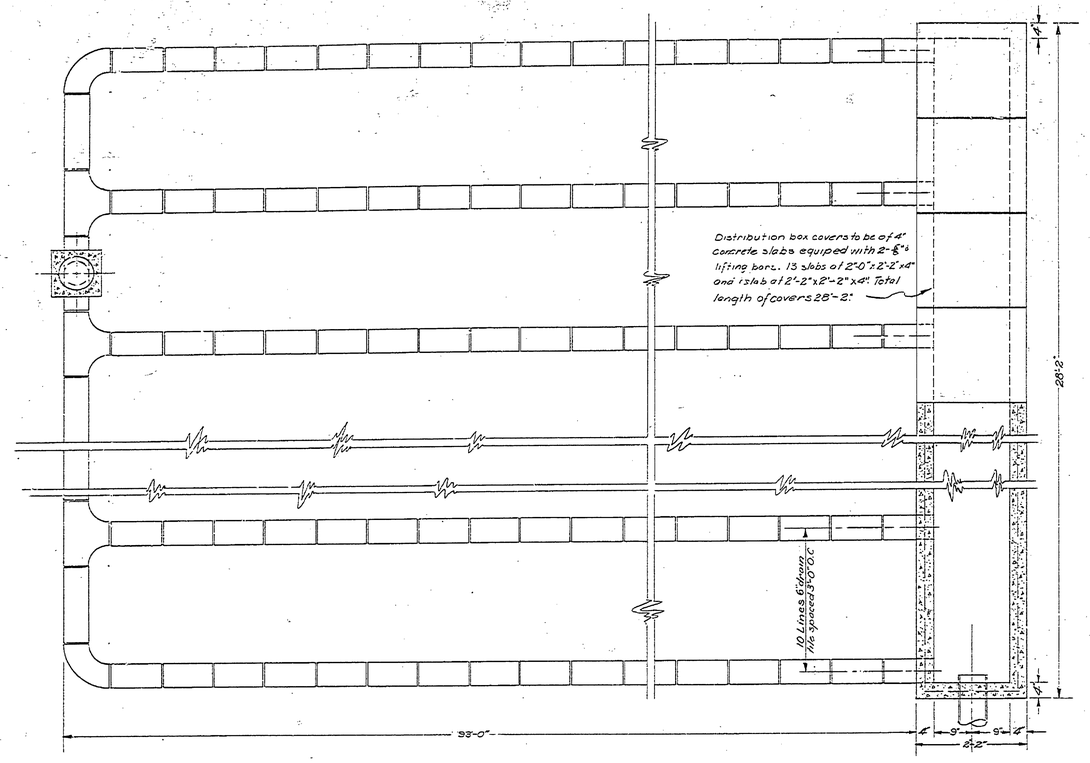

PLAN OF DISPOSAL FIELD

Scale ⅜"=1'-0"

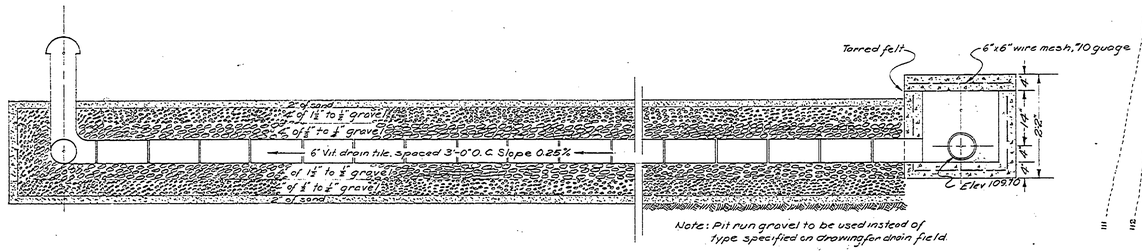

Note: Pit run gravel to be used instead of type specified on drawing for drain field.

SECTION OF DISPOSAL FIELD

Scale ⅜"=1'-0"

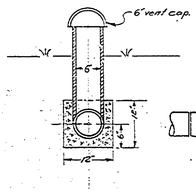

VENT PIPE DETAILS

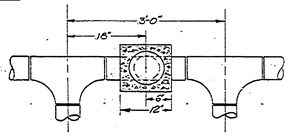

Note: Place one vent pipe in connecting line between second and third tile line from each side of field and place one vent in middle of connecting line.

TYPICAL TILE FIELD JOINT

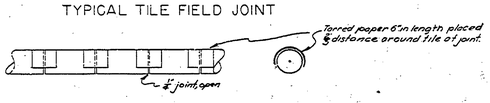

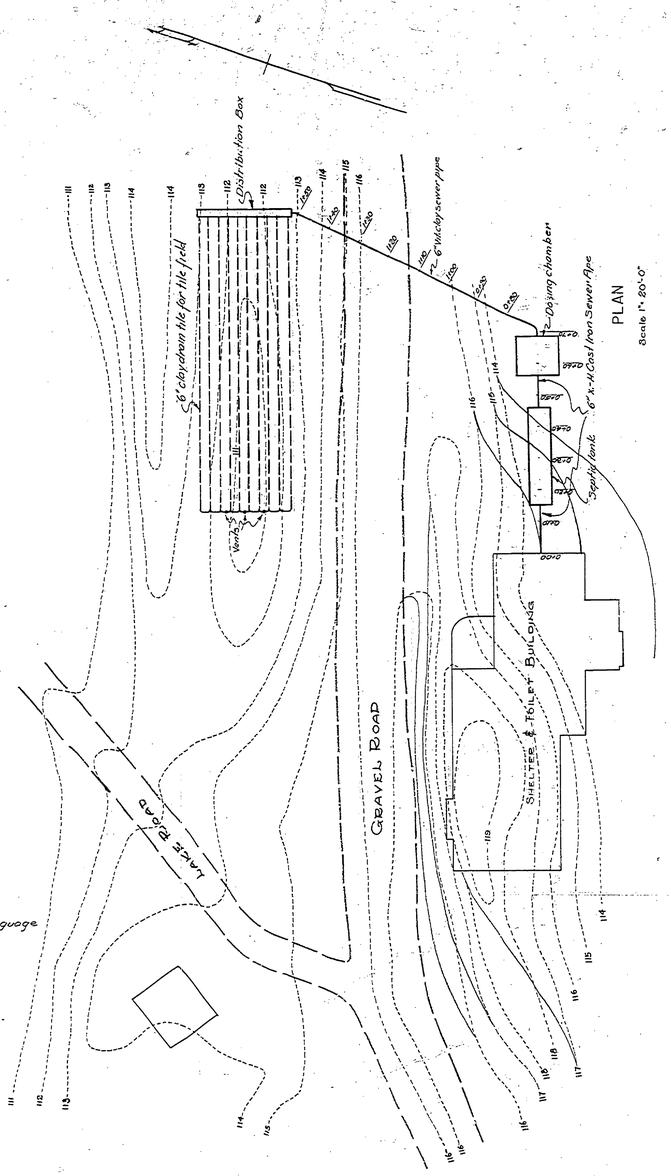

PLAN

Scale 1"=20'-0"

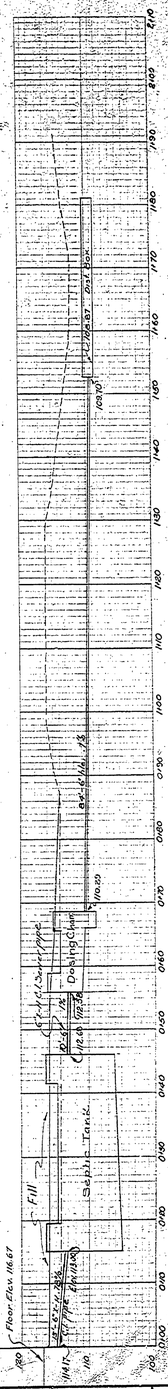

Scale
Hor.-1"=10'-0"
Vert.-1"=10'-0"

No.	DATE	BY	REVISIONS	DATE	BY
1			4		
2			5		
3			6		

REVIEWED BY SECTIONS

		DATE
ARCHITECTURAL	B.F.H.	7-29-47
ENGINEERING	H.C.M.	16 Jan 47
LANDSCAPE	D.H.W.	7-29-47

APPROVED BY H. Lee Jones
ASSISTANT CHIEF IN CHARGE OF DESIGN
DATE 8-5-47

DRAWN BY D.H.W.
TRACED BY D.H.W.
CHECKED BY E.J.P.
DATE 6-16-47

MICHIGAN
DEPARTMENT OF CONSERVATION
PARKS AND RECREATION DIVISION

McLAIN STATE PARK
SHELTER & TOILET BUILDING DISPOSAL SYSTEM
SCALE AS NOTED

SHEET NO. 2 OF 2

PLAN NO. E-99