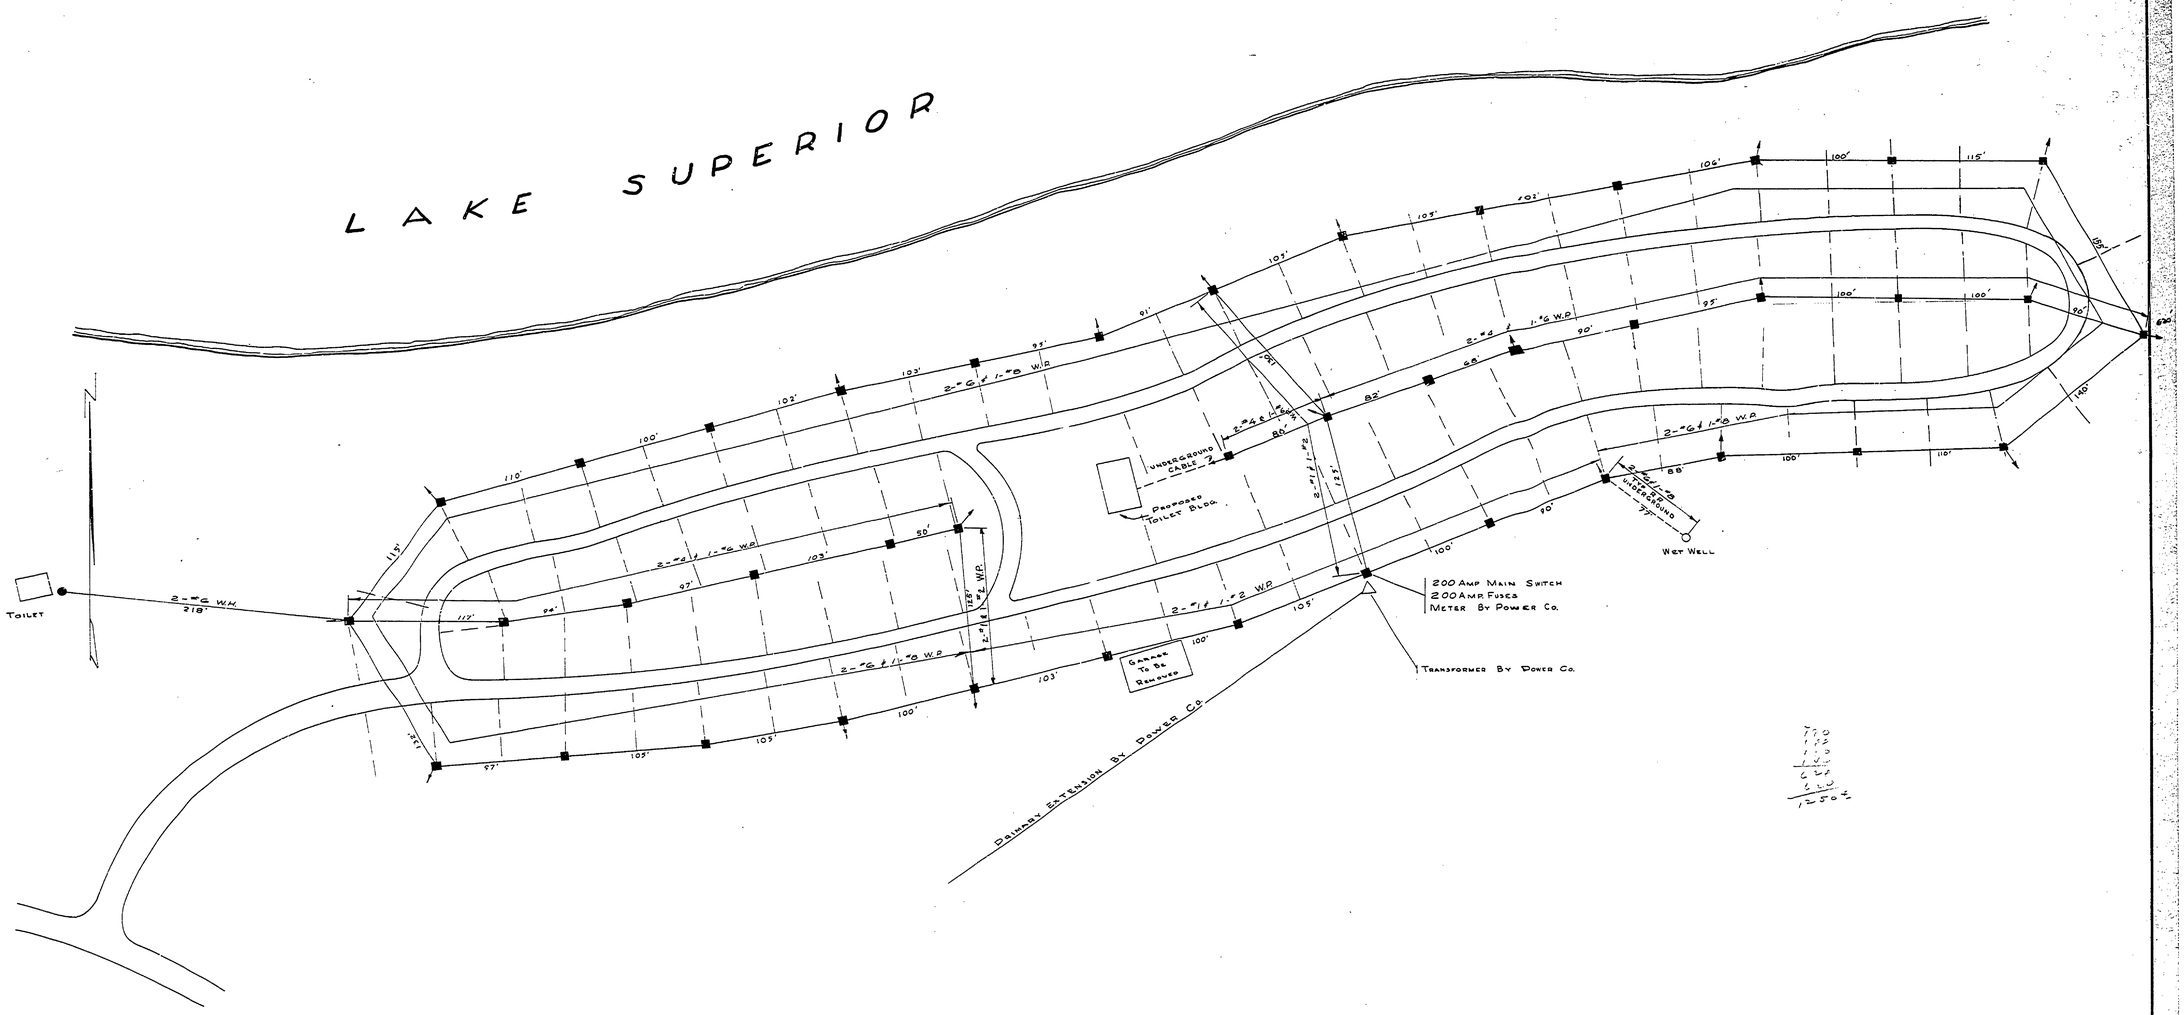

KEY

- OUTLET
- POLE
- ANCHOR GUY

SHEET No. 2 IS PLAN No. SE 136
SHEET No. 2 IS PLAN No. SE 140

MICHIGAN DEPARTMENT OF CONSERVATION PARKS AND RECREATION DIVISION	McLAIN STATE PARK CAMPGROUND ELECTRICAL SYSTEM Scale 1"=50'	SHEET NO. 1 OF 3	PLAN NO. E-104

DESIGNED BY B.H.G.	3-23-62	ARCHITECTURAL	6-19-62
DRAWN BY R. CALVEN	6-13-62	ENGINEERING	6-19-62
CHECKED BY B.H.G.		LANDSCAPE	6-19-62

APPROVED

DATE	BY

REVISIONS

NO.	DATE	BY	
1			Redraw, Revise For 30 AMP System, Replace E-104, Dated April, 1961
2			Wire Size Rev. Underground Wet Well Added
3			Transformer Relocated, Lower Power, Road Turnoff & Extension Added. D.A.C. 6-13-62
4			
5			
6			

COMMERCIAL BLUEPRINT SERVICE, LANSING