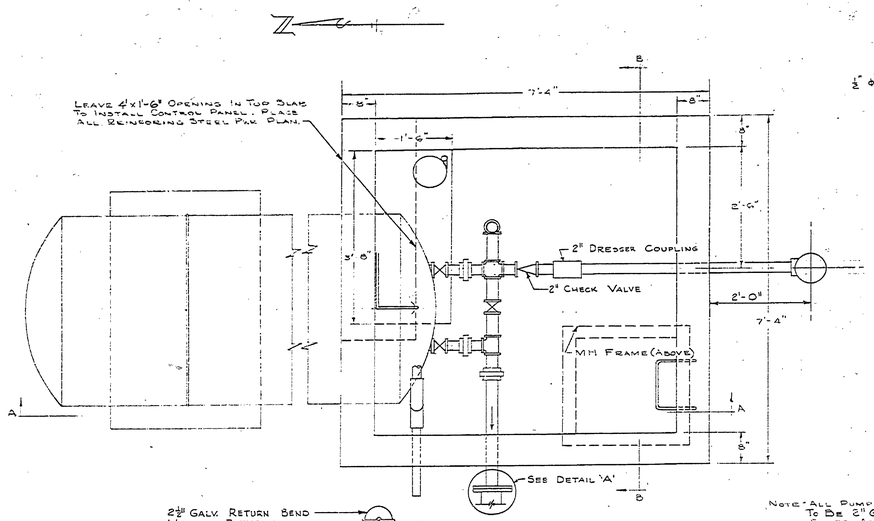

PLAN W/ TOP REMOVED

SCALE 3/4" = 1'-0"

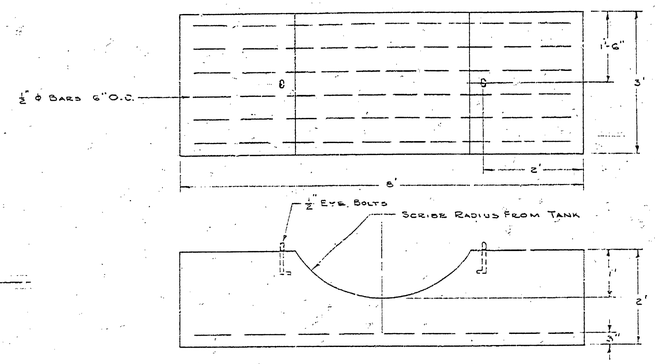

TANK SADDLE

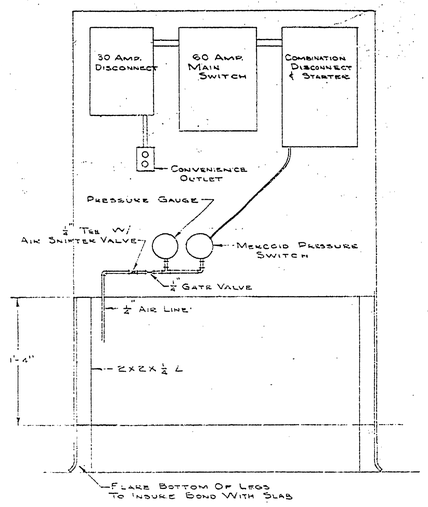

PANELBOARD DETAIL

NOT IN CONTRACT

NOTE - ALL PUMPHOUSE PIPING TO BE 2" GALV. PIPE EXCEPT AS SHOWN

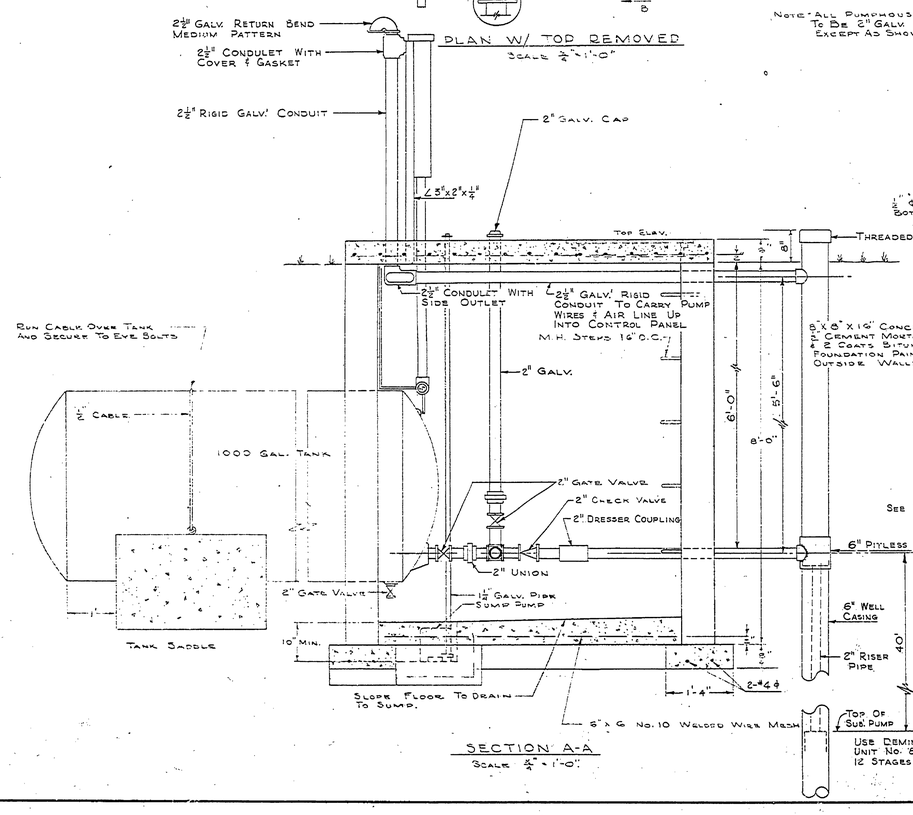

SECTION A-A

SCALE 3/4" = 1'-0"

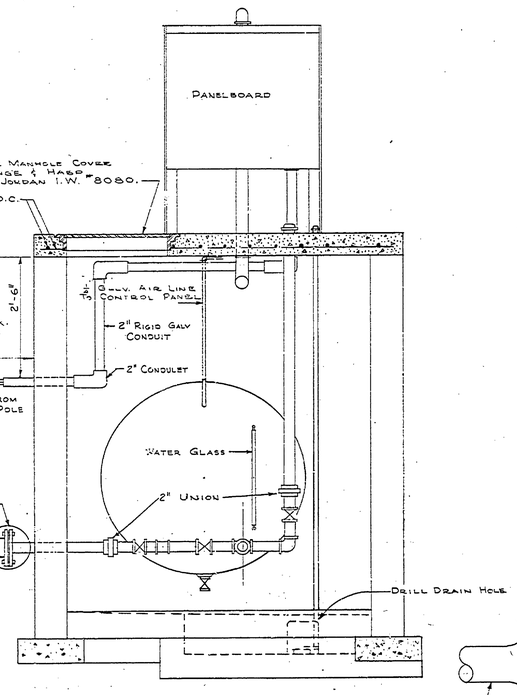

SECTION B-B

SCALE 3/4" = 1'-0"

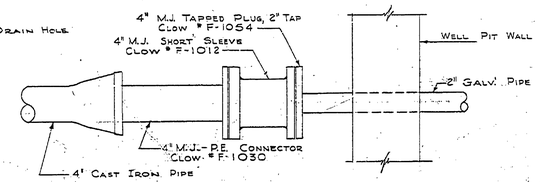

DETAIL 'A'

1 1/2" = 1'-0"

DATE	NO.	DATE	BY	REVISIONS	DATE	BY
	1			4		
	2			5		
	3			6		

APPROVED

		DATE
ARCHITECTURAL		
ENGINEERING		
LANDSCAPE		

REVIEWED

		DATE
DESIGNED BY	POYET	Nov. '65
DRAWN BY	YMAI & COTS.	Nov. '65
CHECKED BY		

MICHIGAN
DEPARTMENT OF CONSERVATION
PARKS AND RECREATION DIVISION

McLAIN STATE PARK
NEW WATER SYSTEM
WELL PIT

SHEET NO. 2 OF 4

PLAN NO. E-107