COMMERCIAL BLUEPRINT SERVICE 100 11-67

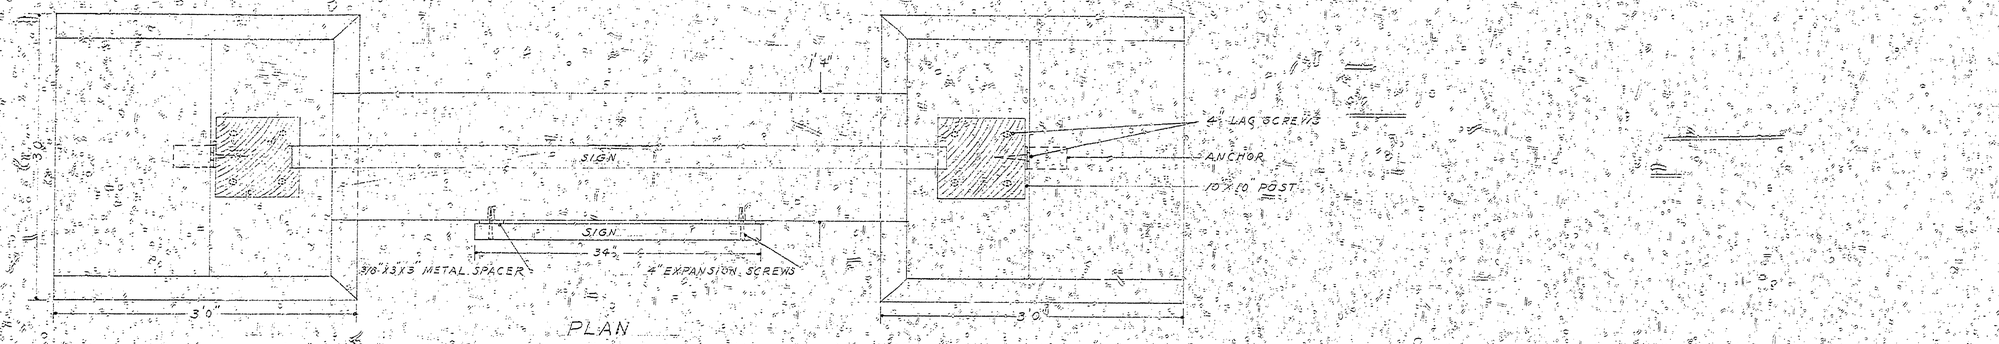

PLAN

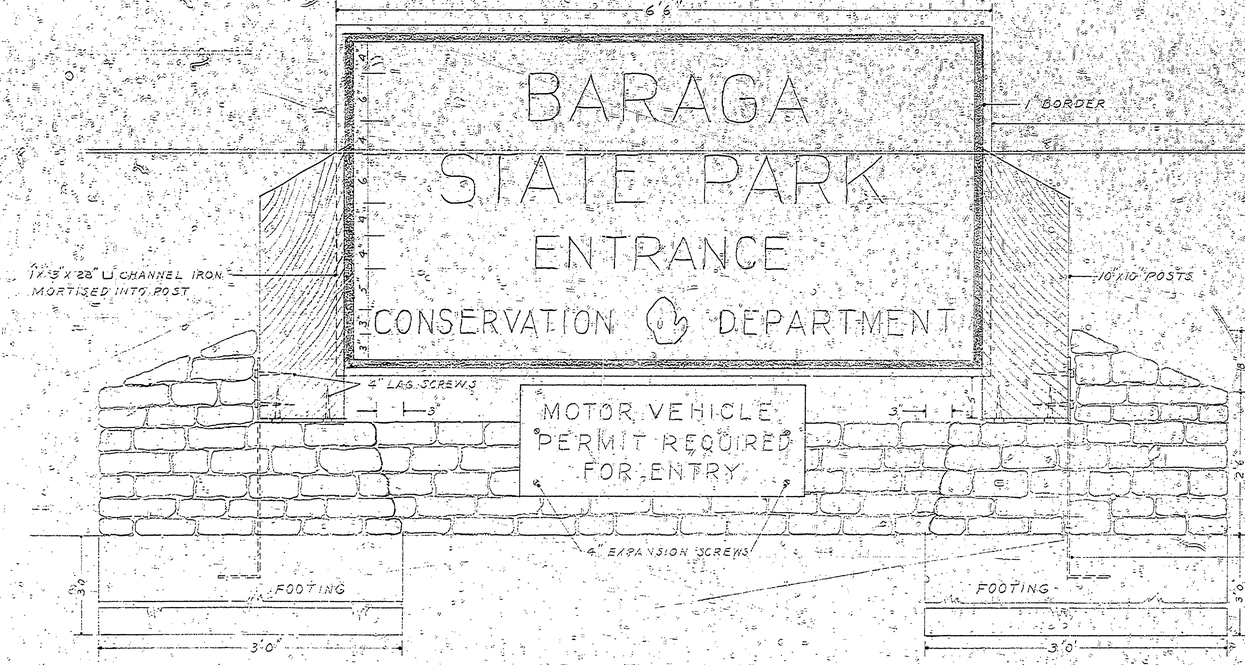

FRONT ELEVATION

SCALE - 1½" = 1'

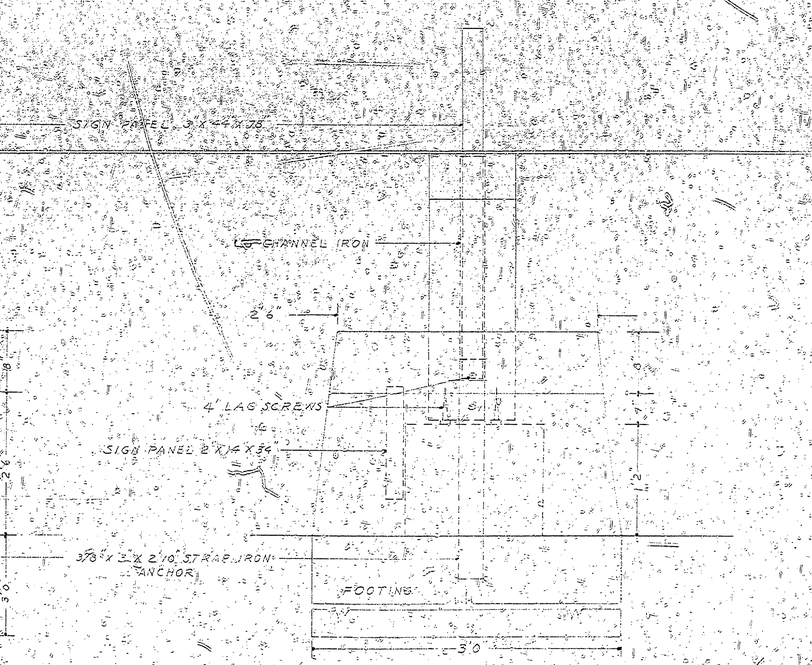

END ELEVATION

REVIEWED BY Samuel A. Mikstein
IN CHARGE, PARKS DESIGN SECTION

SURVEYED BY		DRAWN BY L.M.C.	12-67	NO.	DATE	BY	REVISIONS	NO.	DATE	BY	REVISIONS	MICHIGAN DEPARTMENT OF CONSERVATION	BARAGA STATE PARK
DESIGNED BY L.M.C.	12-67	CHECKED BY		1.				3.					SHEET NO. ___ OF ___
	DATE		DATE	2.				4.					FOR PROJECT NO. ___

ENTRANCE SIGN

SHEET ___ OF ___ PLAN NO. L-106