COMMERCIAL BLUEPRINT SERVICE 500, 11-67

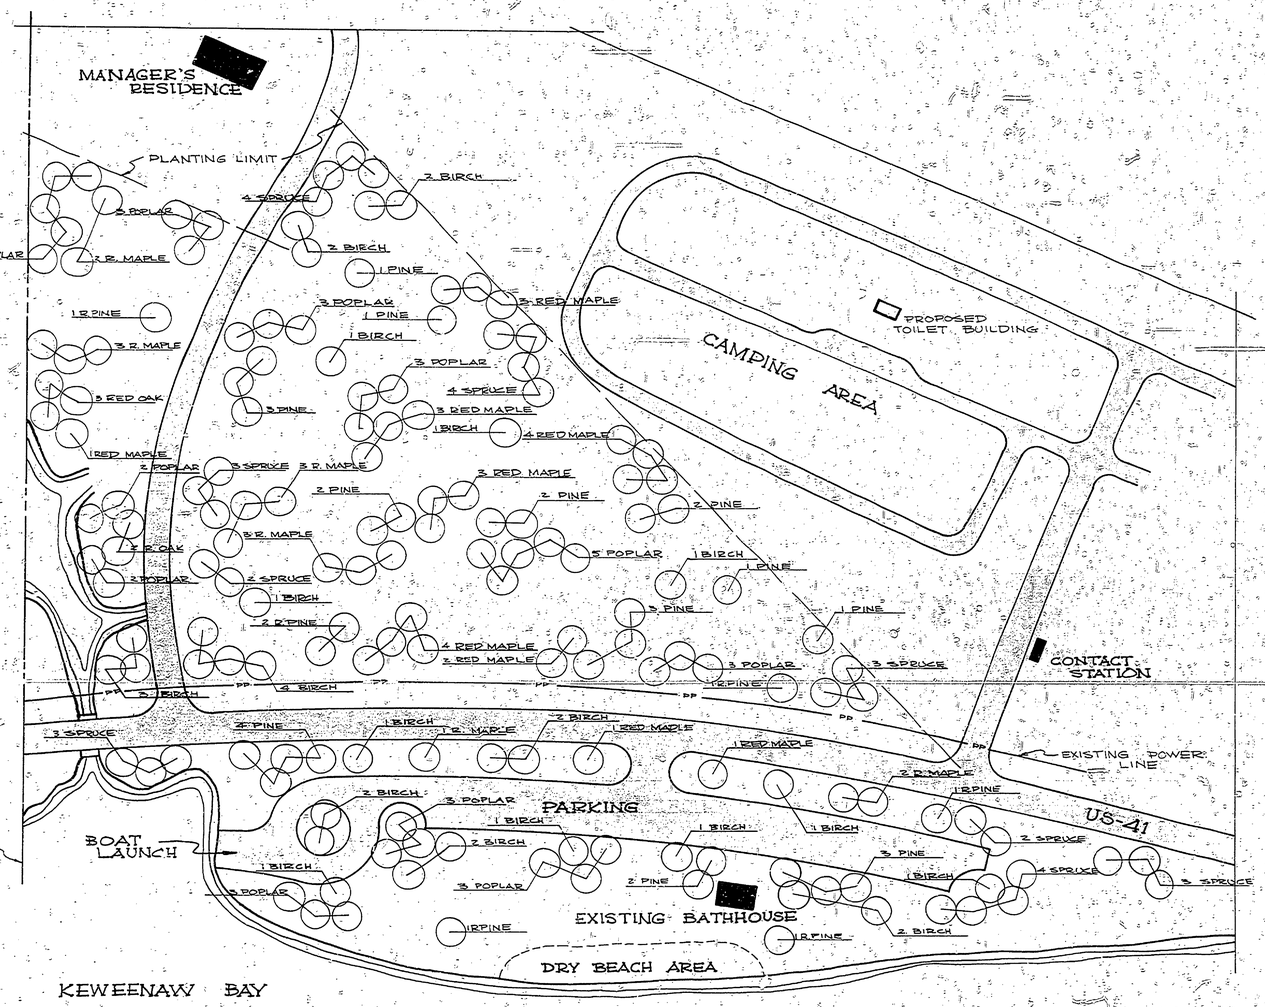

PLANTING LIST

TYPE	NO.
RED MAPLE	36
PAPER BIRCH	29
*WHITE PINE	24
POPLAR	35
SPRUCE	28
RED OAK	5
*RED PINE	8

*NOTE: RED PINE DESIGNATED (R. PINE); ALL OTHER PINE ARE WHITE PINE.

SCALE: 1"=50'

REVIEWED BY: Samuel A. Webster 4/4/68
IN CHARGE, PARK DESIGN — DATE

APPROVED BY:
CHIEF - PARKS DESIGN — DATE

SURVEYED BY		DRAWN BY RINCK	3/68
DESIGNED BY		CHECKED BY L.M.C.	3/68
	DATE		DATE

NO.	DATE	BY	REVISIONS	NO.	DATE	BY	REVISIONS
1.				3.			
2.				4.			

MICHIGAN
DEPARTMENT OF CONSERVATION

BARAGA STATE PARK

SHEET NO. ___ OF ___
FOR PROJECT NO. ___

PLANTING PLAN
SHEET 1 OF 1 — PLAN NO. L-107