R-1539 COMMERCIAL BLUEPRINT SERVICE 906 632 5171

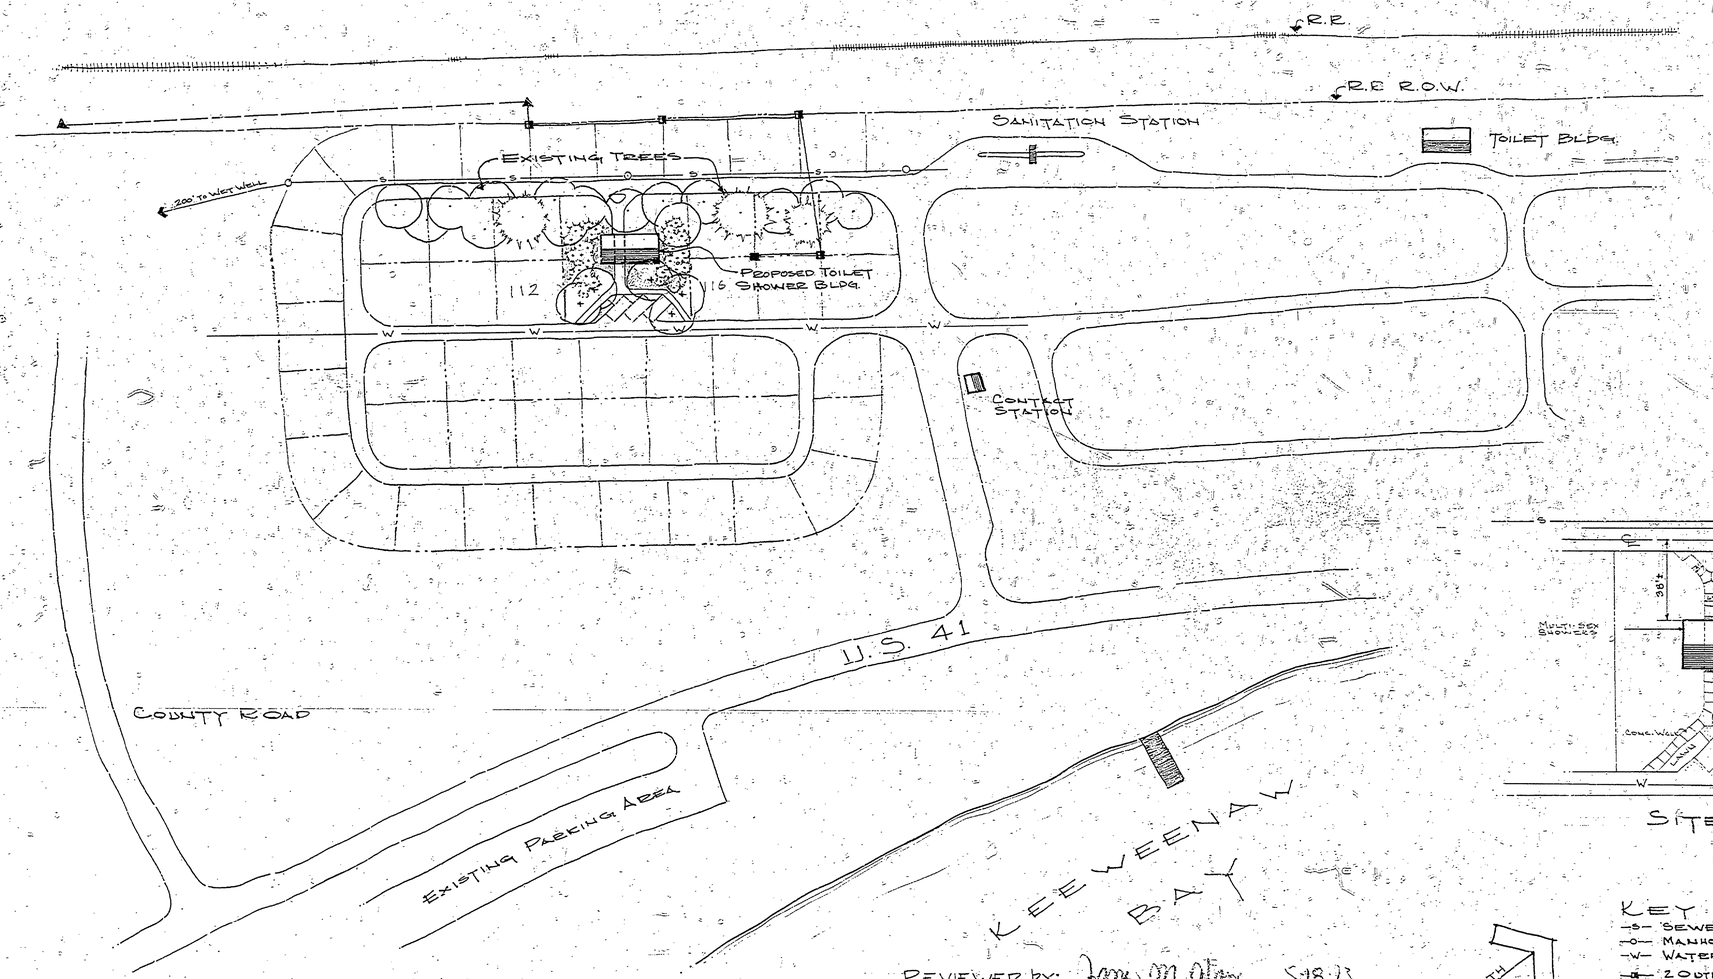

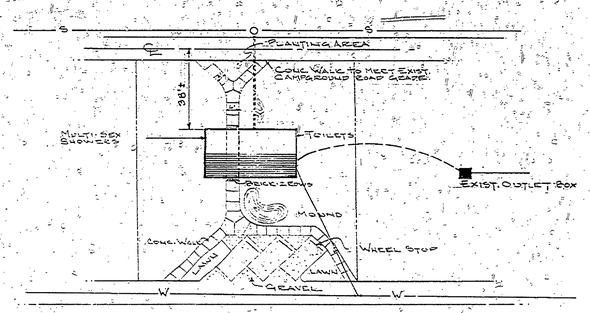

SITE LAYOUT SCALE: 1"=30'

NORTH

SCALE: 1"=50'

KEY
-S- SEWER
-O- MANHOLE
-W- WATER
2 OUTLET BOX
4 OUTLET BOX
PROPOSED PLANTINGS

REVIEWED BY: [signature] 5-18-73
IN CHARGE PARK DESIGN DATE

APPROVED BY: [signature] 5-18-73
CHIEF - PARKS DIVISION DATE

SURVEYED BY		DRAWN BY H. CHIUNTI		NO.	DATE	BY	REVISIONS	NO.	DATE	BY	REVISIONS	MICHIGAN DEPARTMENT OF NATURAL RESOURCES	LAYOUT SHEET TITLE
DESIGNED BY		CHECKED BY		1.				3.					
DATE		1-10-73	DATE	2.				4.					

AREA OR PARK: BARAGA S.P.
PROJECT: TOILET SHOWER BLDG.
PROJECT NO.
SHEET 2 OF 2
PLAN NO. L-108