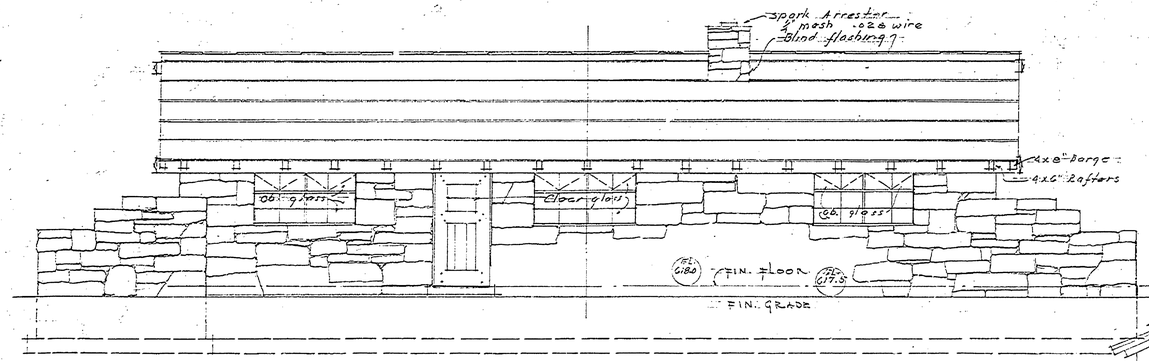

WEST ELEVATION
SCALE ¼"=1'-0"

DETAIL OF ALTERNATE COMP. RIDGE

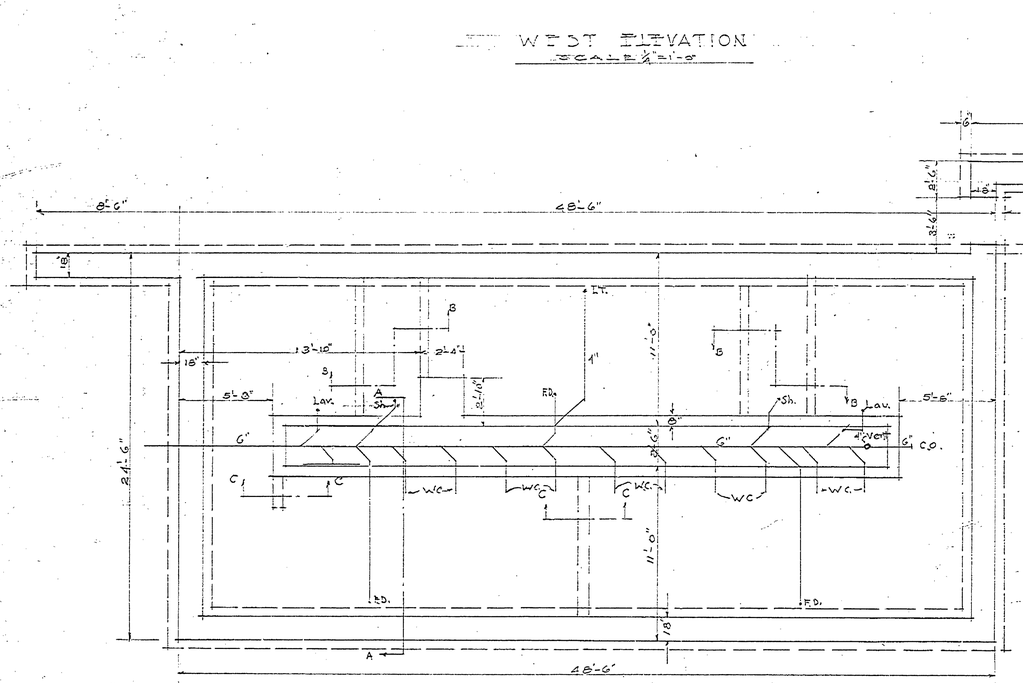

FOUNDATION & DRAINAGE PLAN
SCALE ¼"=1'-0"

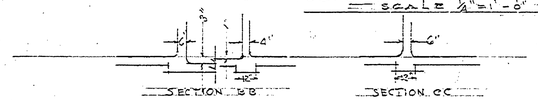

SECTION B-B SECTION C-C

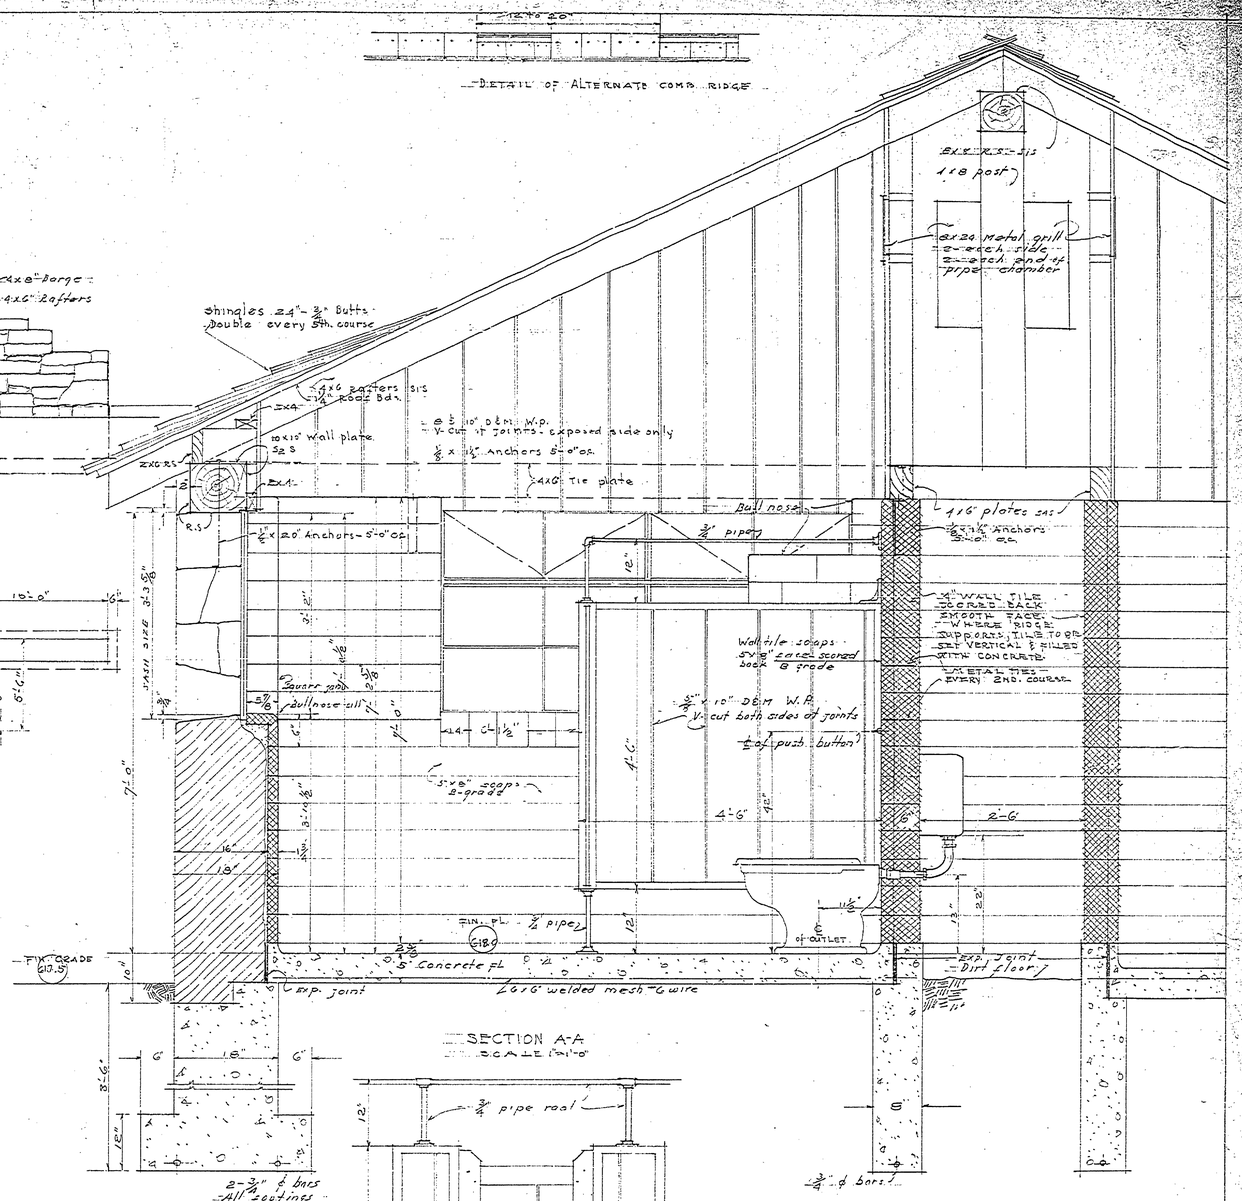

SECTION A-A
SCALE 1"=1'-0"

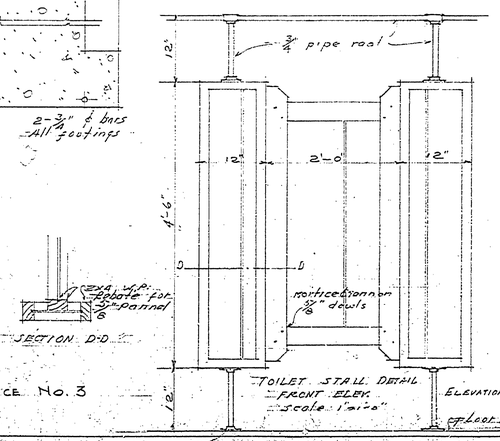

TOILET STALL DETAIL
FRONT ELEV.
scale 1"=1'-0"

SECTION D-D

ELEVATIONS REVISED 2-19-61

INSURANCE No. 3

A-99

MICHIGAN
DEPARTMENT of CONSERVATION
PARKS DIVISION

Designed by C.C. Hartwick	LAUNDRY AND TOILET BLDG.	Plan No.
Drawn by F.J.H.	BARAGA STATE PARK	Sheet 2 of 5
Checked by	BARAGA MICHIGAN	Scale as Shown
		DATE 12/40

Recommended by State parks Authority — DATE
Approved by Inspector — DATE
Approved — DATE