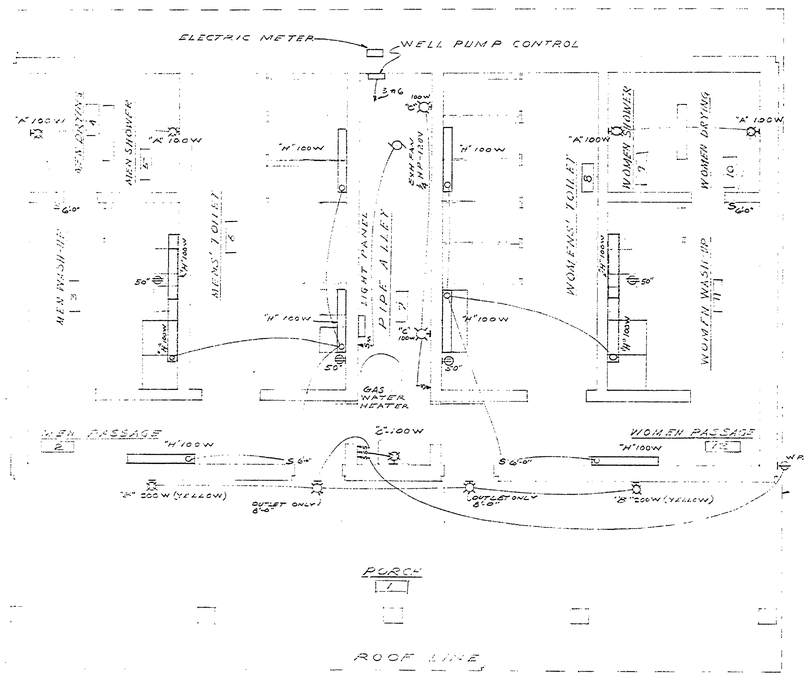

LAVATORY & SHOWER FLOOR PLAN
SCALE 1/4"=1'-0"

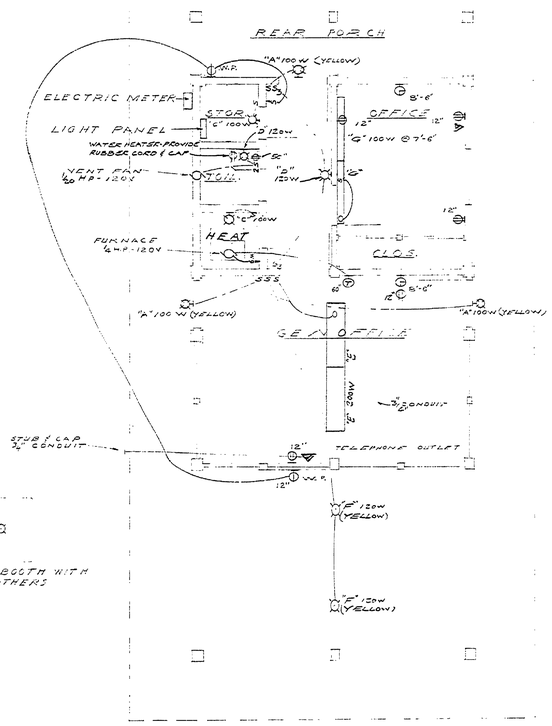

GATE HOUSE FLOOR PLAN
SCALE 1/8"=1'-0"

LIGHT PANEL SCHEDULES

GATE HOUSE

CCT.	DISTRIBUTION	KW	VOLT	PH	AMP	REMARKS	TOTAL CCT.
1	RECEPTACLES, OFFICE	.6	120	1	20		
1	LIGHTS, EATER, STOR, TLT, HEAT	.9	120	1	20		
1	LIGHTS, GEN. OFF., OFF., HALL	.7	120	1	20		
1	RECEPTACLES, GEN. OFF.	.6	120	1	20		
1	FURNACE	.3	120	1	20	1/6 H.P.	
1	RECEPTACLES - EXTERIOR	.2	120	1	20		
1	WATER HEATER & RECEPT. IN TLT. RM.	.12	120	1	20		
1	EXHAUST FAN	.1	120	1	20		
3	SPARES		120	1	20		
1	MAIN C.B.		120/240	1	60		

LAVATORY & SHOWER

CCT.	DISTRIBUTION	KW	VOLT	PH	AMP	REMARKS	TOTAL CCT.
1	WELL PUMP	5.0	240	1	50	5 H.P.	
1	LTS. ROOMS 2,3,4,5,6	.7	120	1	20		
1	LTS. ROOMS 8,9,10,11,12	.7	120	1	20		
1	RECEPTACLES RMS. 3,6,8,11	.3	120	1	20		
1	RECEPTACLE EXTERIOR	.5	120	1	20		
1	LTS. ROOMS 1, 7	.9	120	1	20		
3	SPARE		120	1	20		
1	CIRCLES 1, 2, 3		120/240	1	100		
1	CIRCLES 3, 4, 5		120/240	1	100		
1	ROOF VENT	.3	120	1	20	1/3 H.P.	
1	TELBOOTH	.1	120	1	20		
1	MAIN C.B.		120/240	1	20		

LIGHT FIXTURES

A. McPHILBEN #23-SEVT VAPORTIGHT WALL BRACKET w/ GUARD & GLOBE
B. McPHILBEN #25-SEVT VAPORTIGHT WALL BRACKET w/ GUARD & GLOBE
C. PORCELAIN SOCKET
D. McPHILBEN #9-36 WALL BRACKET, WHITE GLASS DIFFUSER
E. SUTH "LIGHTRONICS" FLUOR. FIXTURE, ACRYLIC DIFFUSER 4-40W RS C&M BALLAST
F. McPHILBEN #9-2SVT VAPORTIGHT CEILING UNIT, WHITE GLASS DIFFUSER 2-60W
G. SUTH "I-W" FLUOR WALL FIXT. ACRYLIC PRISMOID DIFFUSER 2-40W RS C&M BALLAST
H. PARAMONT #645 FLUOR. FIXT. 2-40W RS, C&M BALLAST, WALL MOUNTED

INCANDESCENT CEILING FIXTURE
INCANDESCENT WALL FIXTURE
FLUORESCENT FIXTURE
CONVENIENCE OUTLET
CONVENIENCE OUTLET, HEATED PROOF HUBBELL 5261-7620
TELEPHONE OUTLET
THERMOSTAT
MOTOR
LIGHT PANEL
S SINGLE POLE SWITCH
S_3 THREE WAY SWITCH
CLOCK OUTLET
MANUAL STARTER
S_2 TWO POLE SWITCH

DESIGNED BY		ARCHITECTURAL				
DRAWN BY		ENGINEERING				
CHECKED BY		LANDSCAPE				

APPROVED — CHIEF OF DIVISION — ASST. CHIEF OF DIVISION — CHIEF OF PLANNING AND CONSTRUCTION

REVISIONS: 4 — 5 — 6

NO.	DATE	BY
1		
2		
3		

JACK A. DREW ASSOC., INC. LANDSCAPE ARCHITECTS, LANSING, MICHIGAN

LAITALA & NUECHTERLEIN ASSOC., INC. ARCHITECTS, LANSING, MICHIGAN

BOLTON & HELVESTON ENGINEERS CONSULTING ENGINEERS, LANSING, MICHIGAN

INDIAN LAKE STATE PARK
WEST SHORE SECTION

SCALE AS NOTED

MICHIGAN DEPARTMENT OF CONSERVATION
PARKS AND RECREATION DIVISION

ELECTRICAL PLANS

SHEET NO. 6 OF 6

PLAN NO. 1056

A-10a PR68-258-300-003-C3