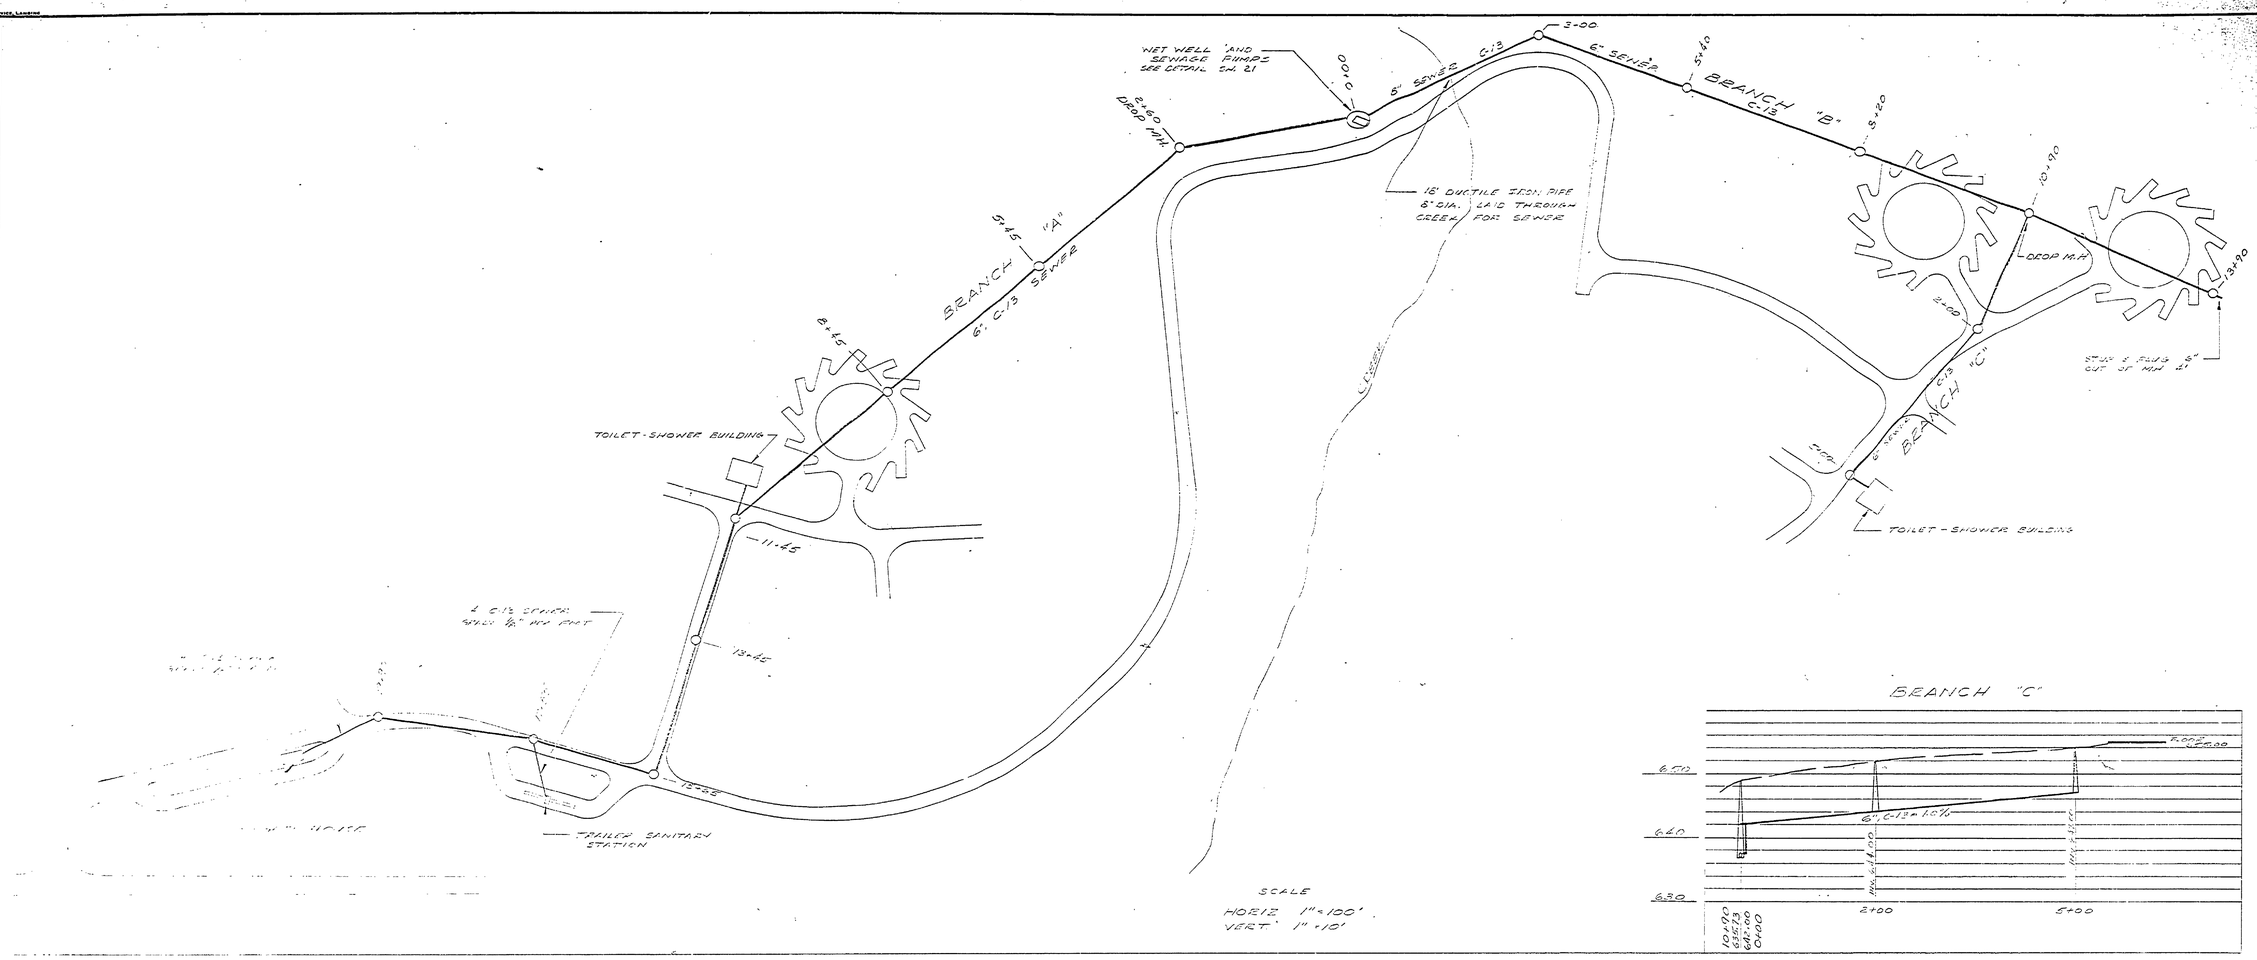

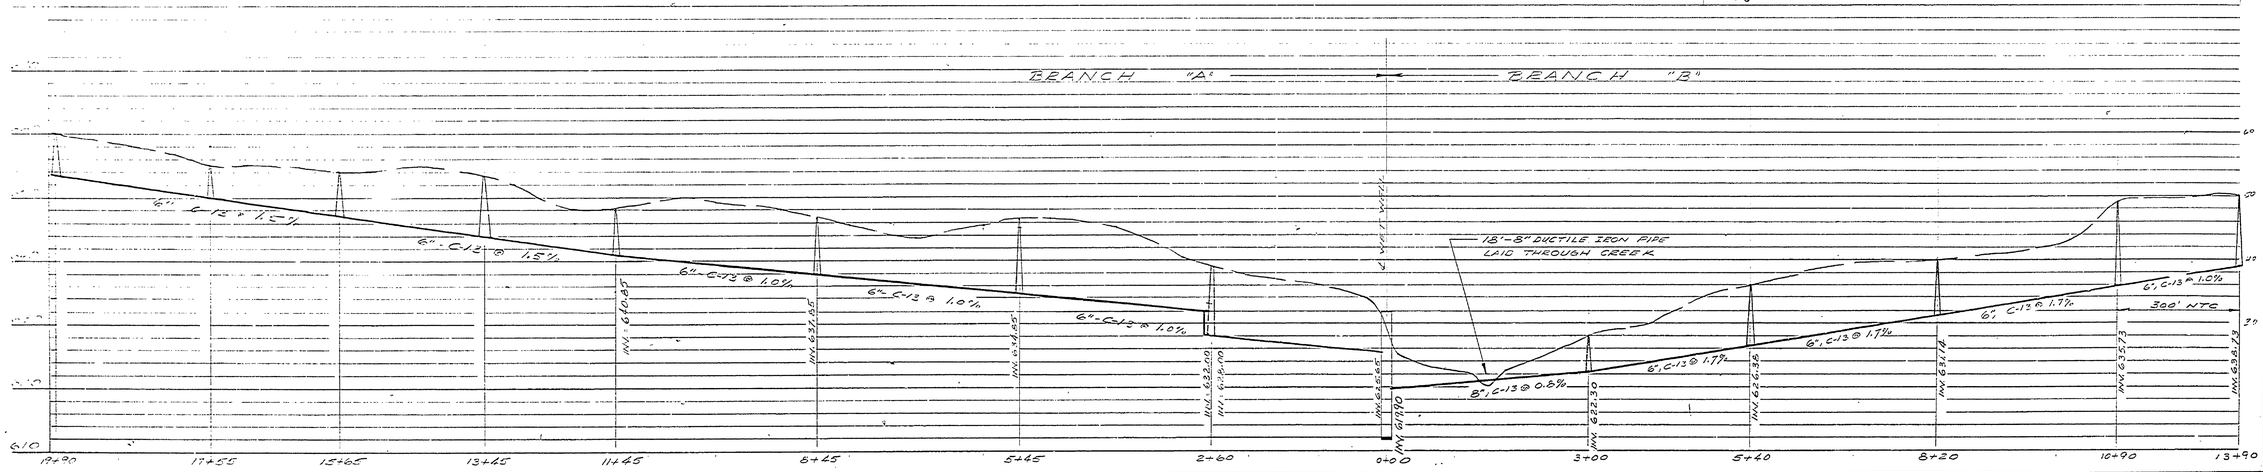

JACK A. DREW ASSOC., INC. LANDSCAPE ARCHITECTS LANSING MICHIGAN	LAITALA & NUECHTERLEIN ASSOC., INC. ARCHITECTS LANSING MICHIGAN	BOLTON & HELVESTON ENGINEERS CONSULTING ENGINEERS LANSING MICHIGAN	INDIAN LAKE STATE PARK WEST SHORE SECTION	SCALE 1" = 100' - 0"	MICHIGAN DEPARTMENT OF CONSERVATION PARKS AND RECREATION DIVISION

SEWER PROFILES

SHEET NO. 19 OF 24

PLAN NO. 1056

PR67-258-30Q-003-C2

E-116

DATE	NO.	DATE	BY	REVISIONS	DATE	BY
	1			4		
	2			5		
	3			6		

APPROVED — DATE — CHIEF OF DIVISION — STATE DIRECTOR OF PARKS — CHIEF OF PLANNING AND CONSTRUCTION

REVIEWED — DATE — ARCHITECTURAL — ENGINEERING — LANDSCAPE

DESIGNED BY — DRAWN BY — CHECKED BY

COMMERCIAL BLUEPRINT SERVICE, LANSING